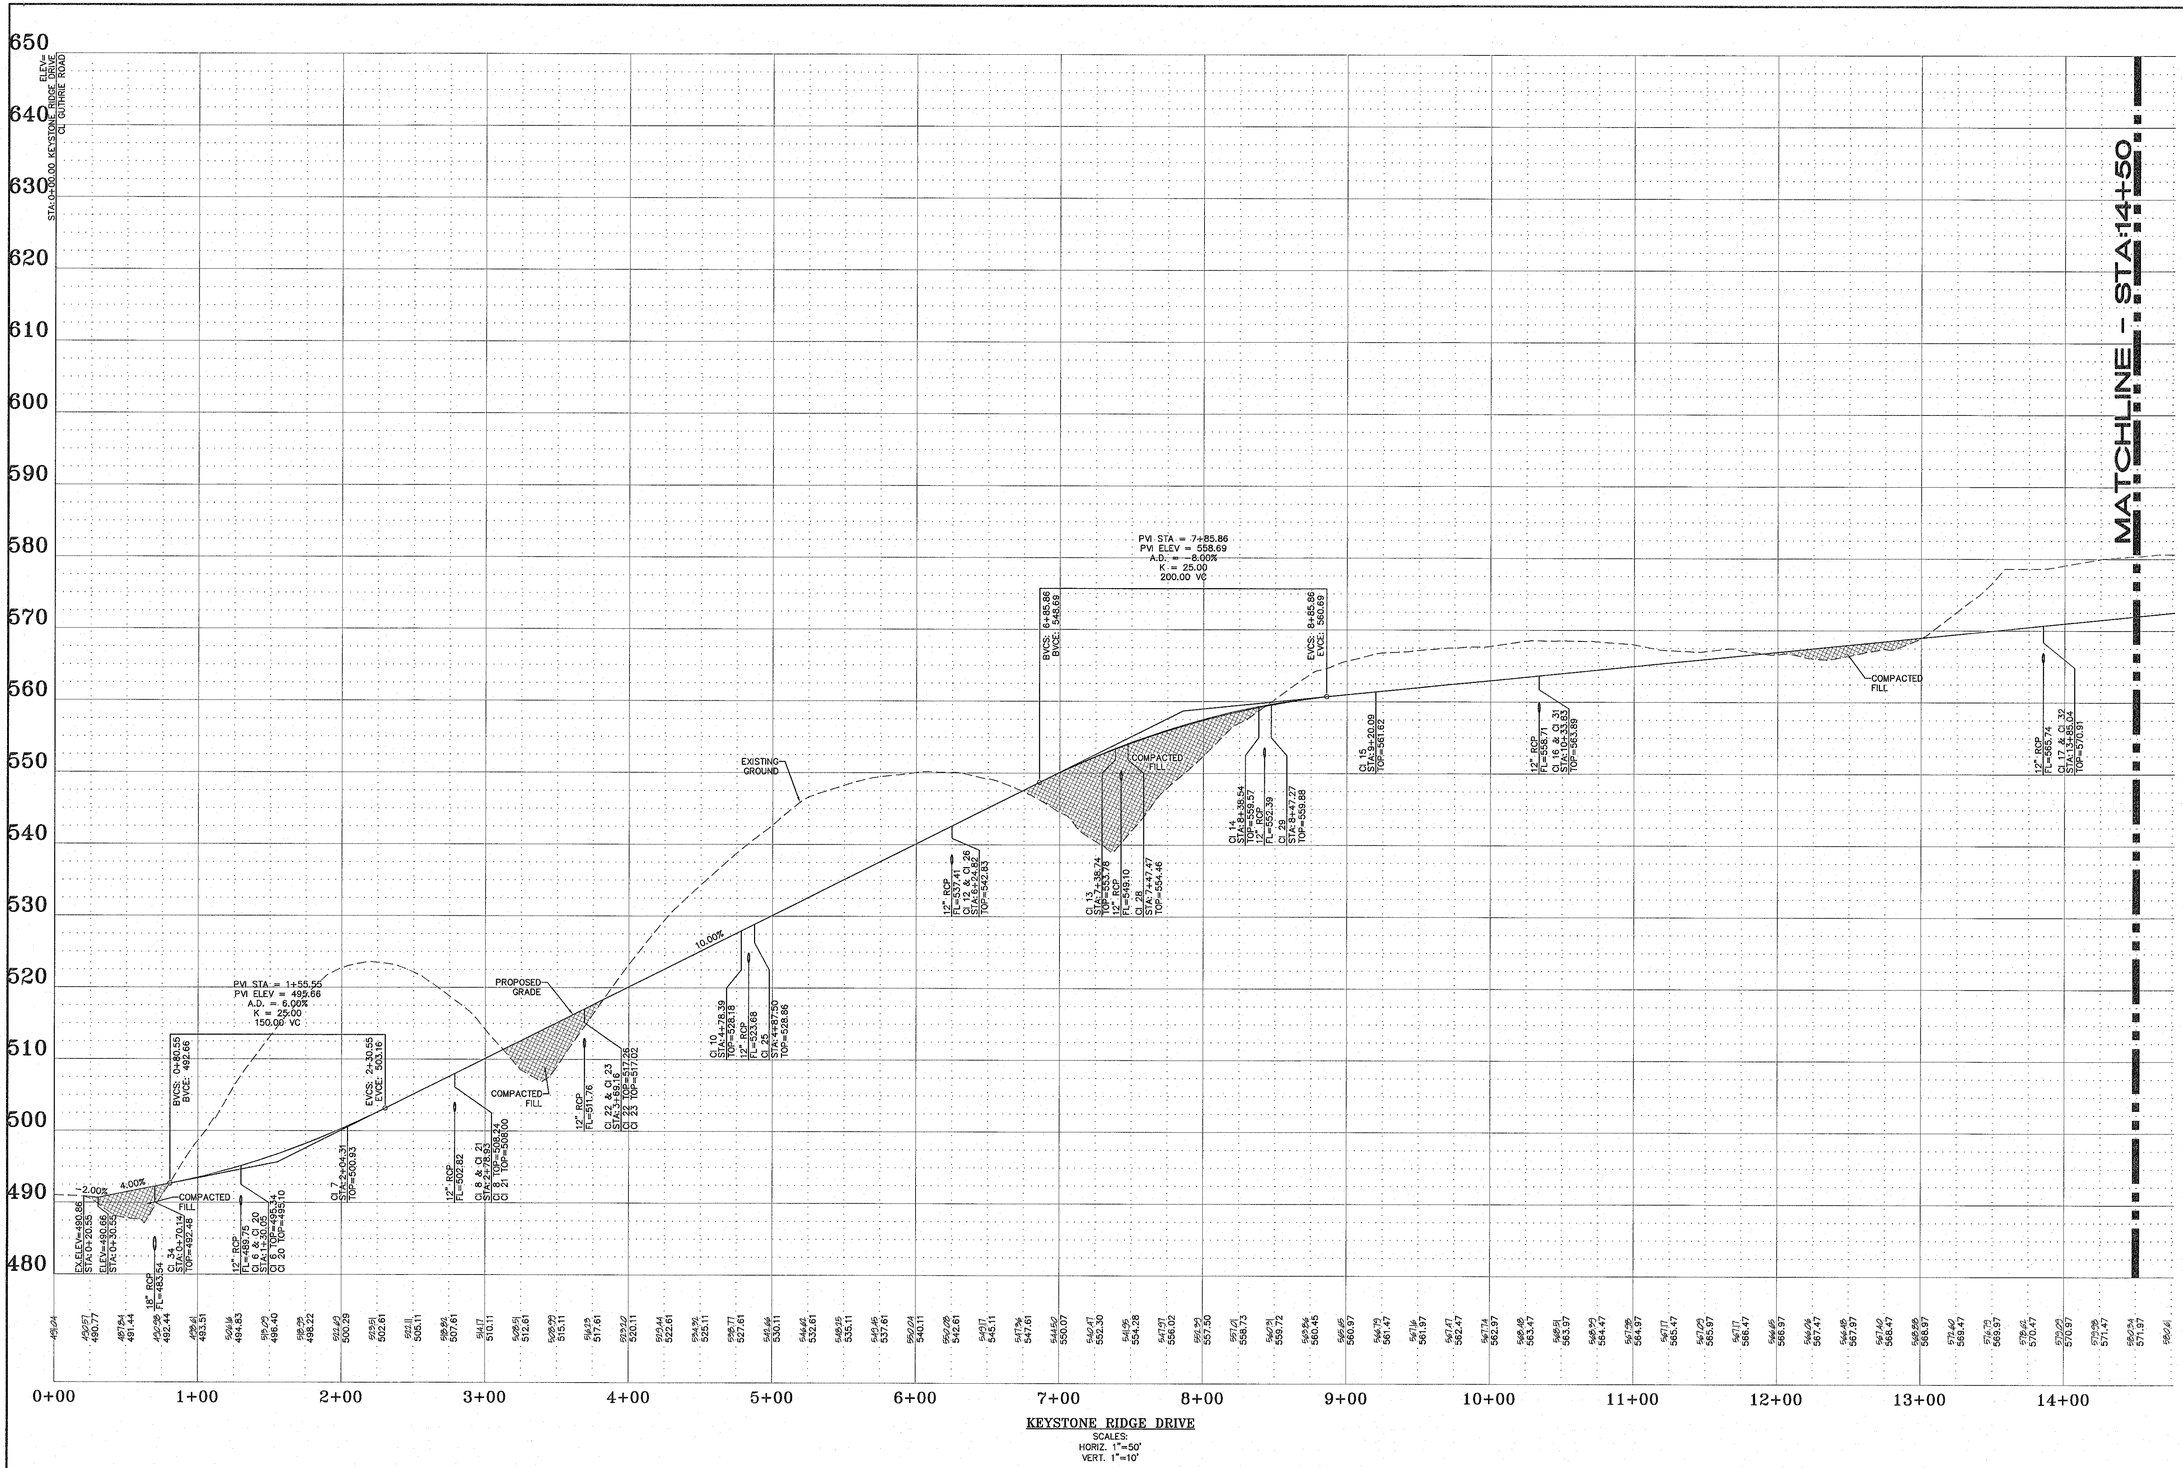

KEYSTONE RIDGE DRIVE

SCALES:
HORIZ. 1"=50'
VERT. 1"=10'

PROJECT TITLE:
KEYSTONE RIDGE

Bax Project #16-16857 | Issue Date: 02/20/2017

ENGINEERING
PLANNING
SURVEYING
221 Point West Blvd.
St. Charles, MO 63301
636-928-5552
FAX 928-1718

DISCLAIMER OF RESPONSIBILITY
I hereby specify that the documents intended to be authenticated by my seal are limited to this sheet, and I hereby disclaim any responsibility for all other Drawings, Specifications, Estimates, Reports or other documents or instruments relating to or intended to be used for any part or parts of the architectural or engineering project on which I am not engaged.

STATE OF MISSOURI
CLIFFORD L. HEITMANN
NUMBER E-29817
REGISTERED PROFESSIONAL ENGINEER
10-2-17

CLIFFORD L. HEITMANN
CIVIL ENGINEER
E29817

Copyright 2017
Bax Engineering Company, Inc.
Authority No. 000655
All Rights Reserved

REVISIONS

05/01/17	CITY COMMENTS
07/20/17	CITY COMMENTS
08/07/17	CITY COMMENTS
08/21/17	CITY COMMENTS
08/31/17	CITY COMMENTS
10/02/17	CITY COMMENTS

Developer / Owner:
KEYSTONE RIDGE LAND, LLC
10328 LAKE BLUFF DRIVE
ST. LOUIS, MO 63123
314-892-3030 EXT. 121

STREET PROFILES

P+Z No.
#32-16

City No.
#

Page No.
11 of 33