LANDMARK BANK – O'FALLON

A TRACT OF LAND BEING PART OF U.S. SURVEY 55,
TOWNSHIP 47 NORTH, RANGE 3 EAST
ST. CHARLES COUNTY, MISSOURI

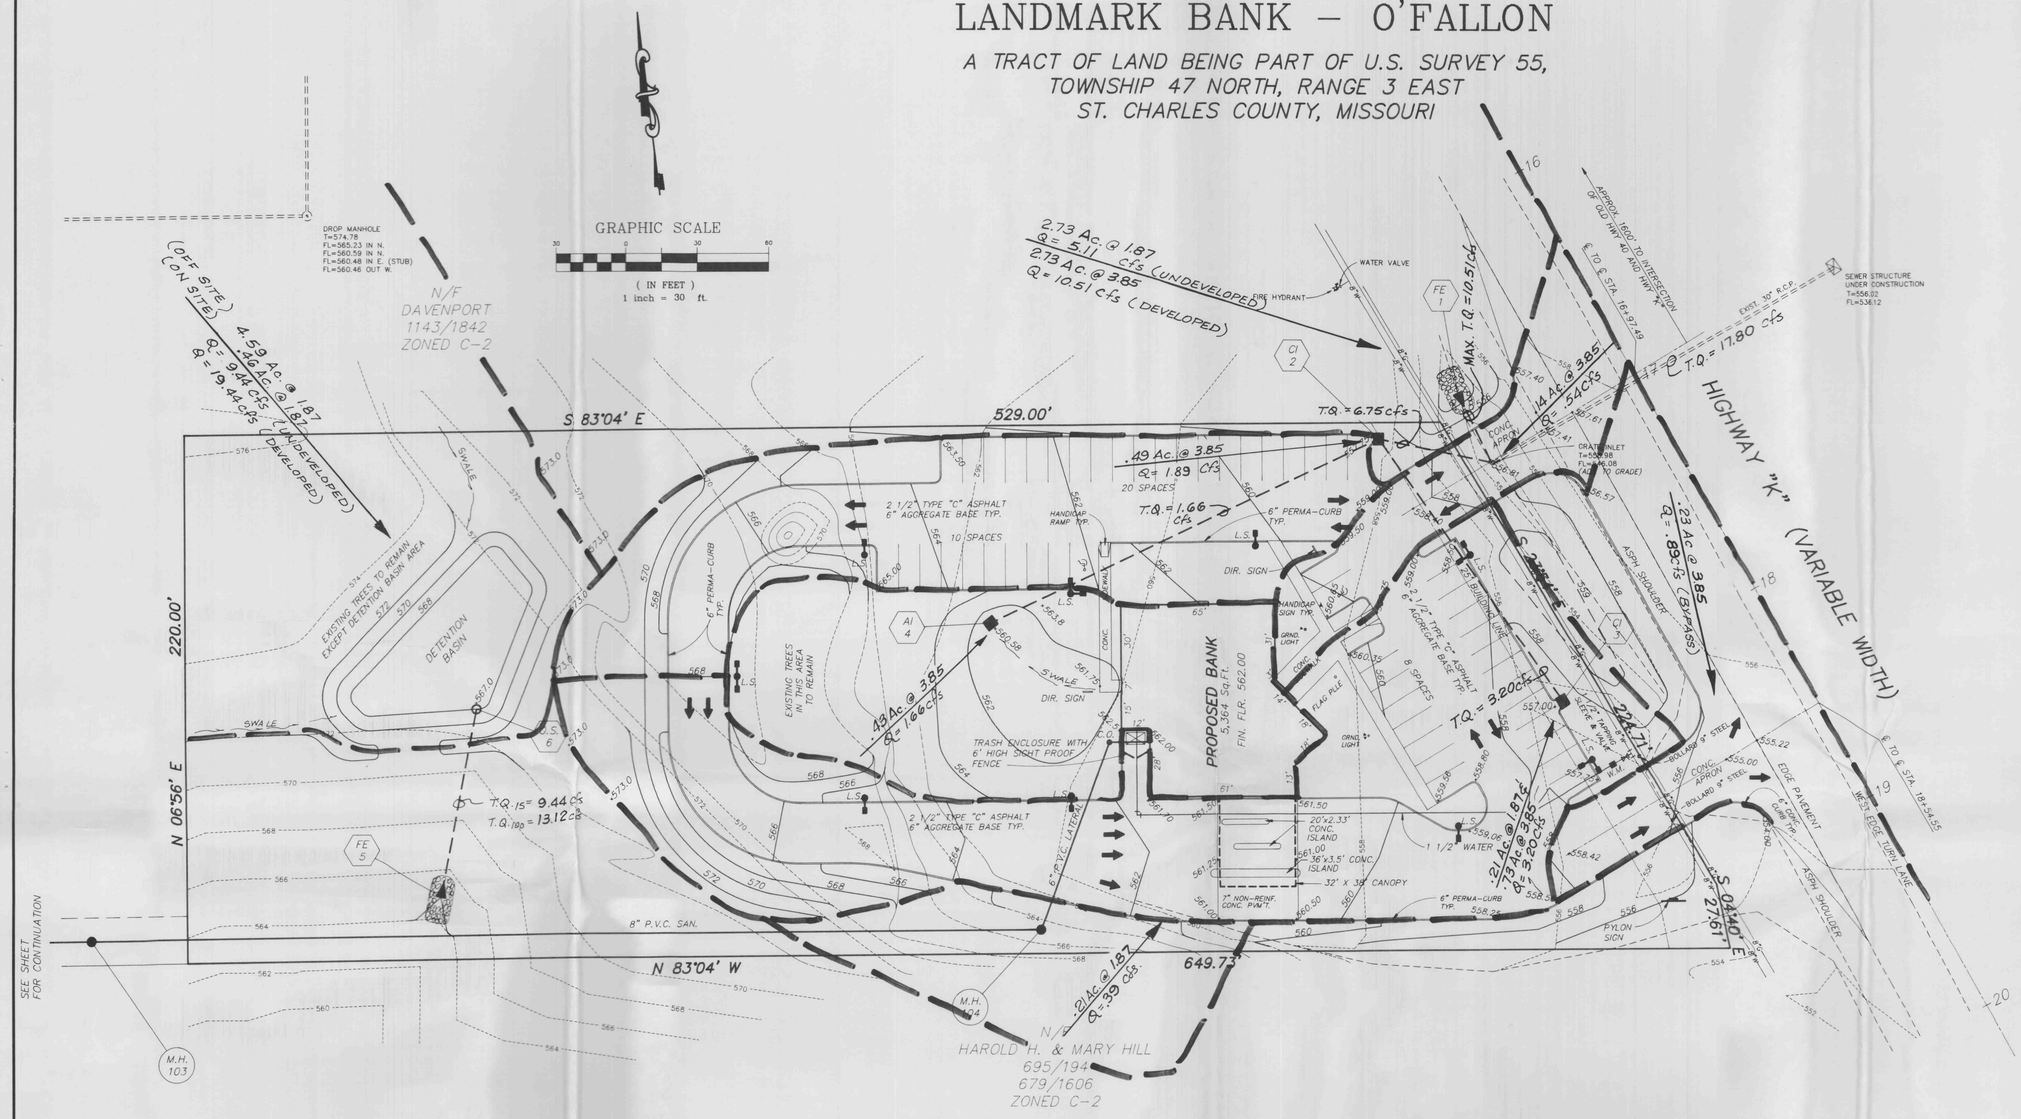

1.89
1.66
3.20
.54
.89
8.18

DRAINAGE AREA MAP

(THIS SHEET NOT FOR CONSTRUCTION)

NOTE: structures have
Underground utilities and st information and been plotted from available st be considered therefore, their location mu responsibility approximate only. It is the to notify the of the individual contractor ual construction. utility companies before a

△1 6-21-90 REV. PER CITY OF O'FALLON COMMENTS J.E.S.

PICKETT RAY & SILVER

Civil Engineers
Planners
Land Surveyors

333 Mid Rivers Mall Dr.
St. Peters, MO 63376
441-1211 278-1211

Prepared For:
LANDMARK BANK
100 North Main Street
St. Charles, MO. 63301
(314) 946-6616

DRAWN J.E.S.	DATE 5-1-90		C4/8
CHECKED D.W.B.	DATE 5-1-90		
FIELD BOOK 450	PROJECT # 89-137	JOB ORDER # 18479	