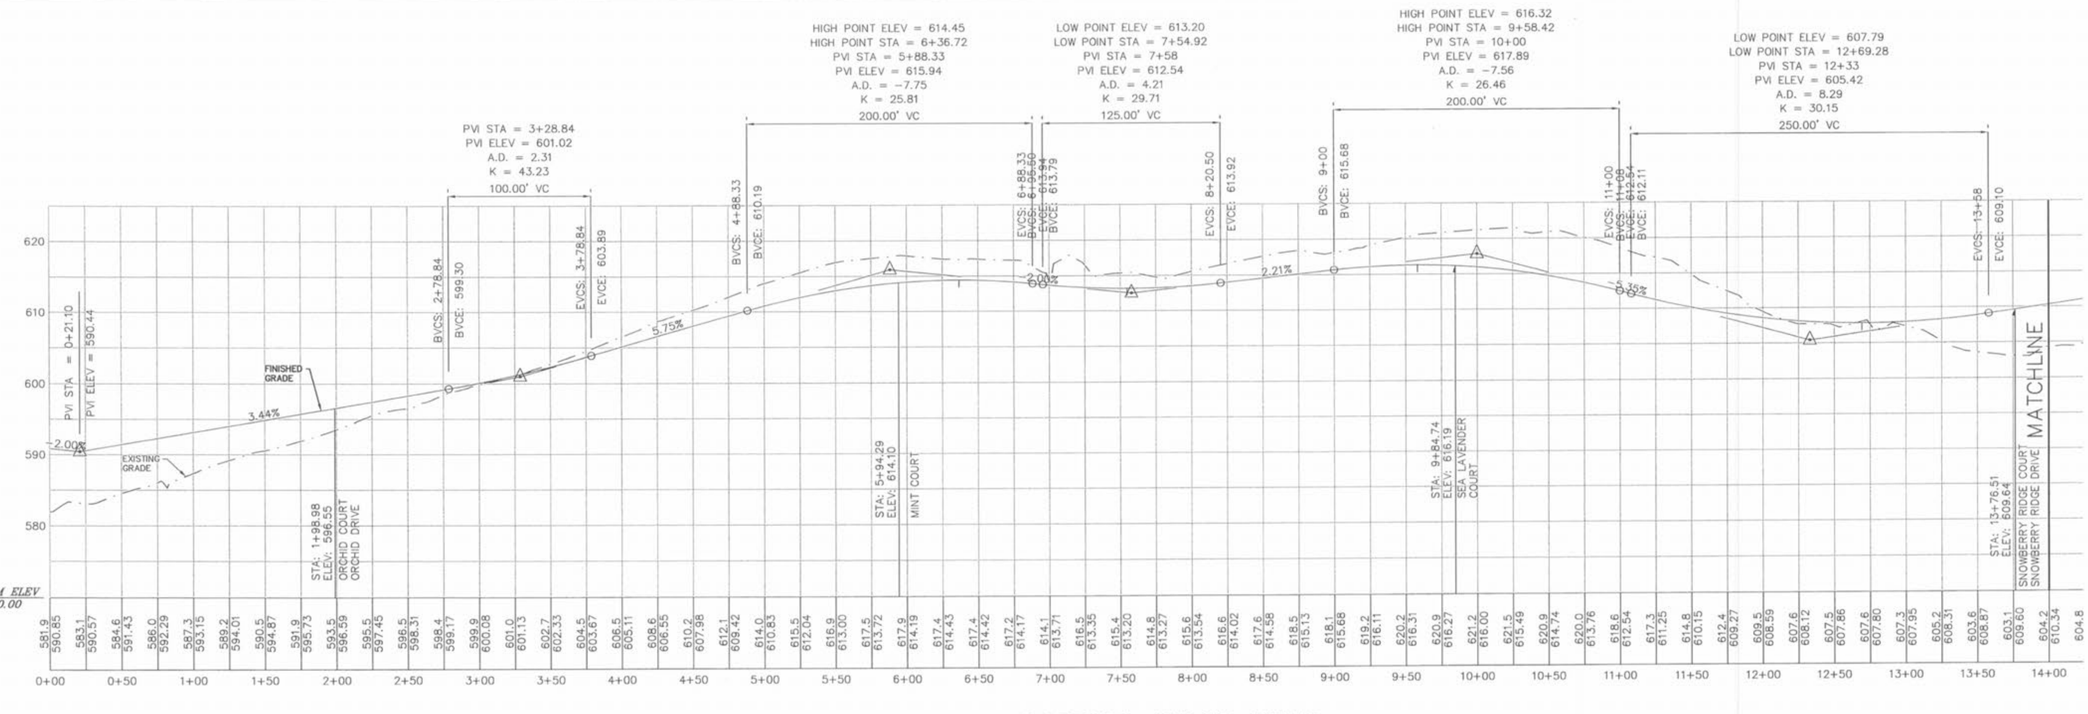

O'Fallon File
Number 3603.01

04/16/04 revised as per City comments

MAGNOLIA
STREET PROFILES

S|C|E|S
ST. CHARLES ENGINEERING & SURVEYING, INC.
801 S. FIFTH STREET, SUITE 202
ST. CHARLES, MO 63301
TEL: (636) 947-0607 FAX: (636) 947-2448

STATE OF MISSOURI
MARK ANTHONY SCHOENIKE
NUMBER
PE-2003015039
PROFESSIONAL ENGINEER

ORDER NO.
030498
DATE
1-23-04
17