REVISIONS:
12-07-06 CITY COMMENTS
04-24-07 CITY COMMENTS
05-04-07 CITY COMMENTS

A PRE-DRAINAGE AREA MAP FOR
MAIN STREET PLAZA

94-5107 09-18-06

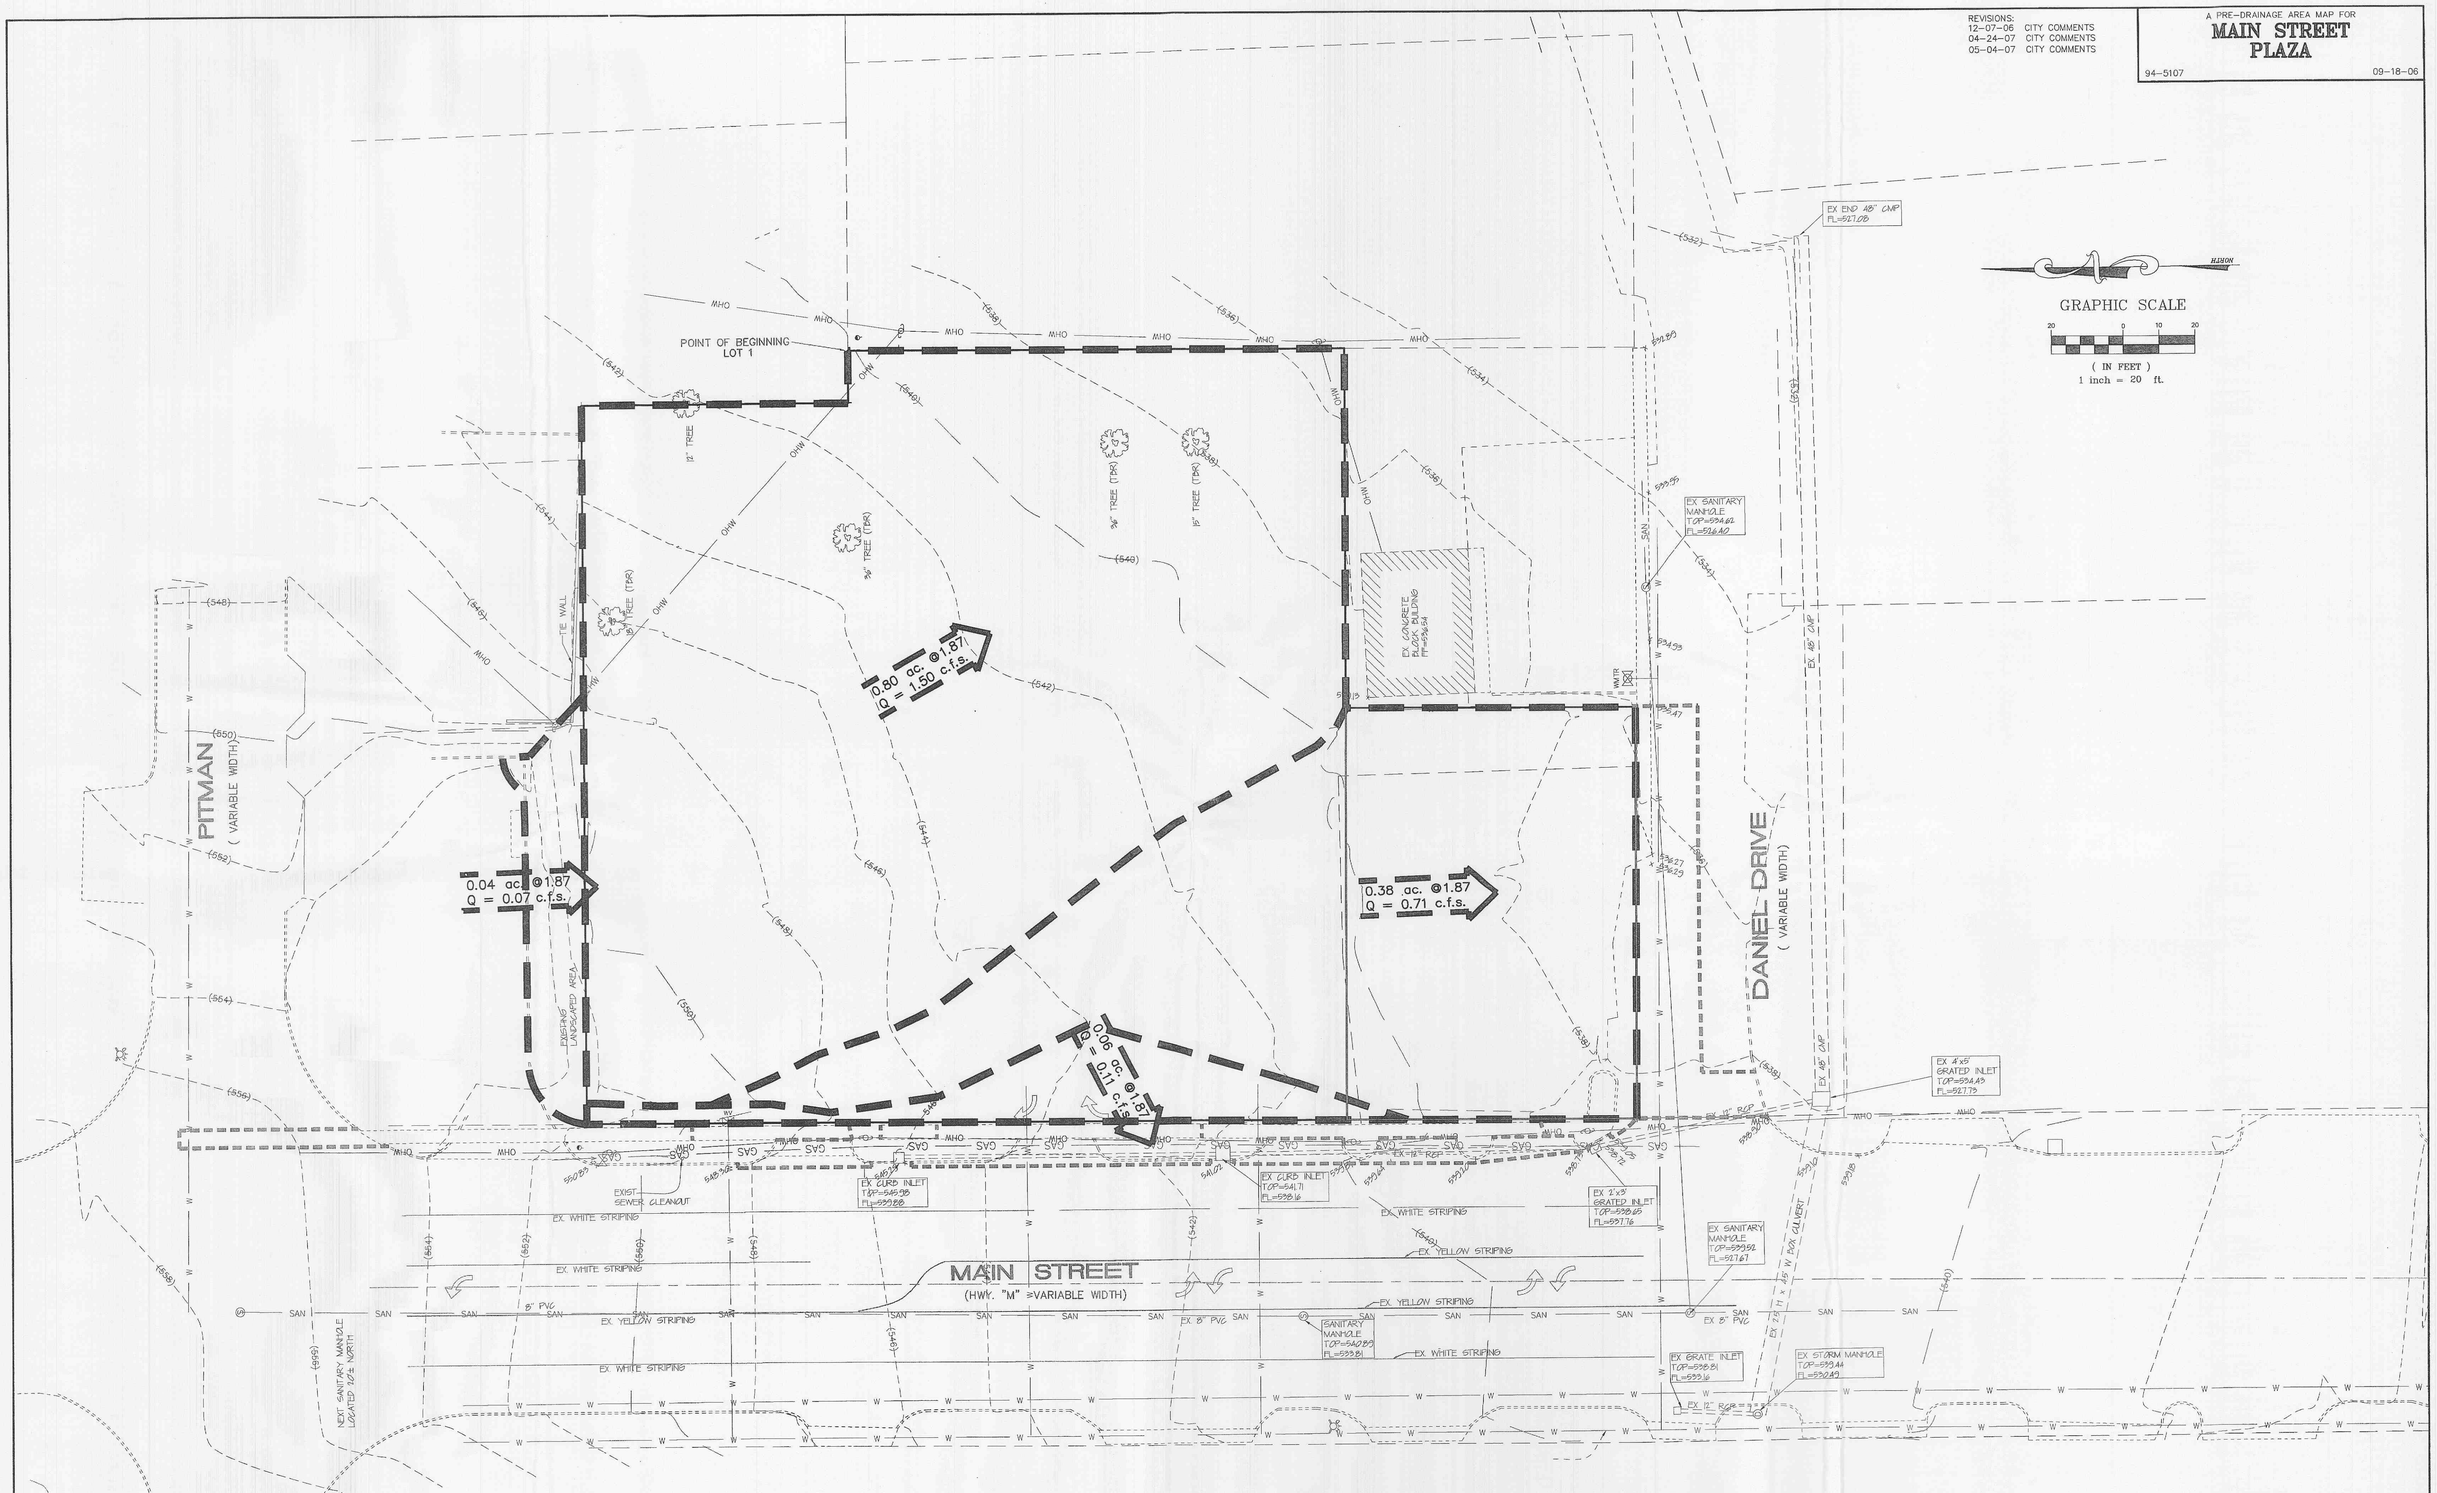

THIS SHEET FOR DRAINAGE PURPOSES ONLY
NOT TO BE USED FOR CONSTRUCTION

PLANNING AND ZONING FILE #1006
APPROVED AUGUST 3, 2006

UNDERGROUND UTILITIES HAVE BEEN PLOTTED FROM AVAILABLE INFORMATION AND THEREFORE THEIR LOCATIONS SHALL BE CONSIDERED APPROXIMATE ONLY. THE VERIFICATION OF THE LOCATION OF ALL UNDERGROUND UTILITIES, EITHER SHOWN OR NOT SHOWN ON THESE PLANS SHALL BE THE RESPONSIBILITY OF THE CONTRACTOR, AND SHALL BE LOCATED PRIOR TO ANY GRADING OR CONSTRUCTION OF THE IMPROVEMENTS.