Flat Plan
Mar - Ton Estates

Jan 1984 — 83-020

Rev.	7/24/84	Change Water Line

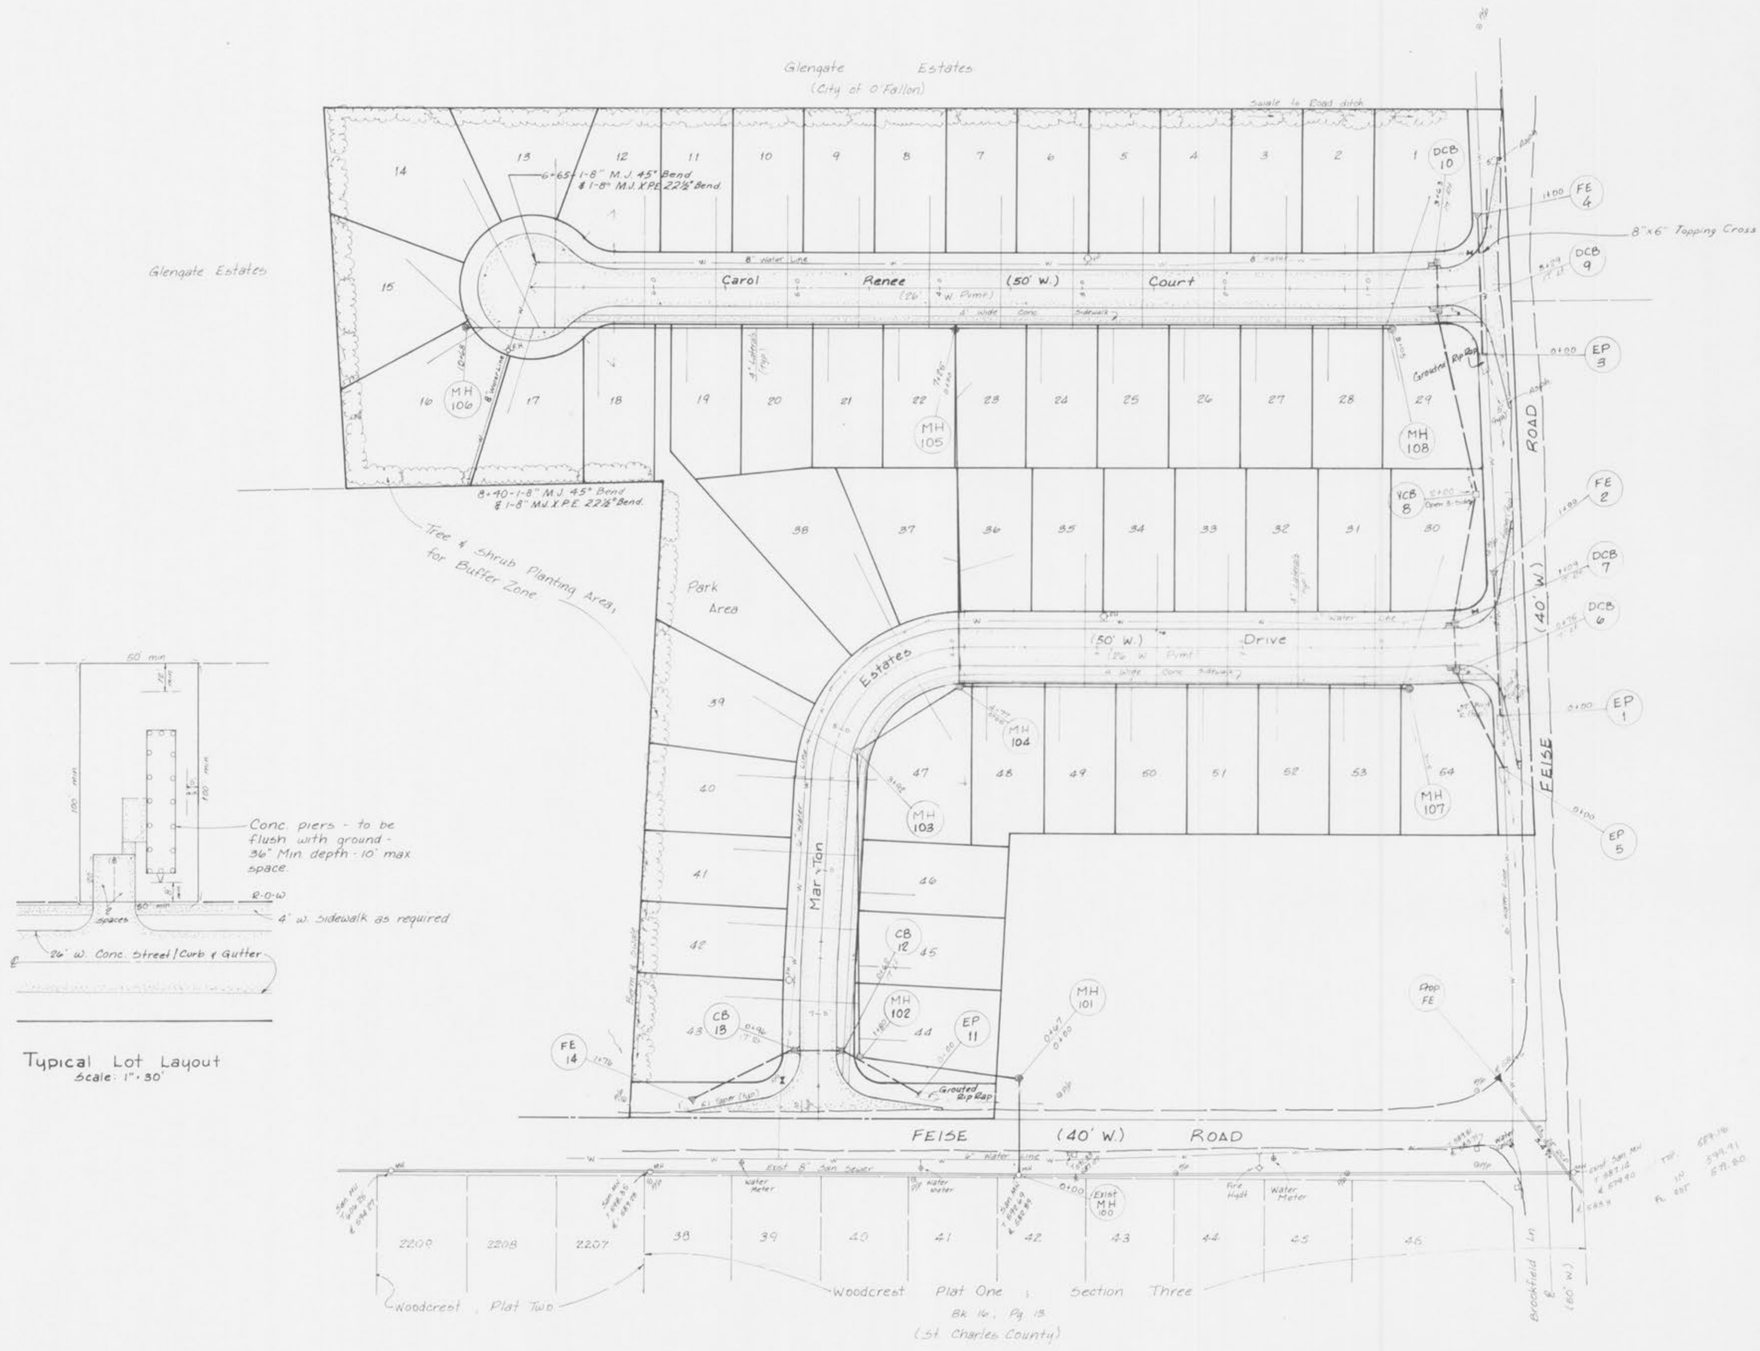

Typical Lot Layout
Scale: 1" = 30'

NOTE:

1. If necessary saw-cut existing edge of pavement to obtain smooth unbroken uniform edge.
2. Pavement Detail sheet 11 of 11, Integral curb & concrete pavement. (Section - 26' width.)