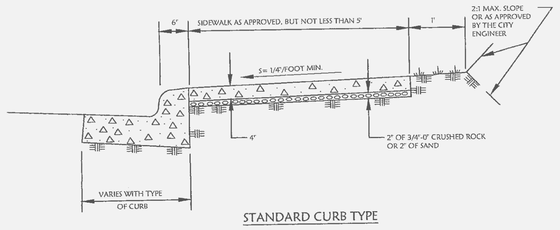

STANDARD CURB TYPE

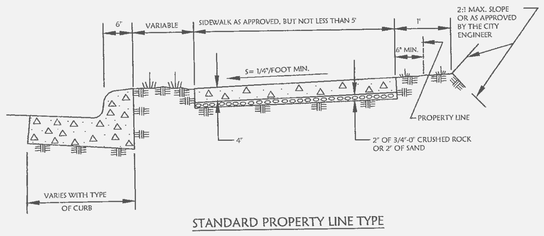

STANDARD PROPERTY LINE TYPE

NOTES:

1. BEGIN SLOPE AT BACK OF CURB.
2. ALL APPLICATIONS: CONCRETE DEPTH DRIVEWAY SECTION = 6" AND STANDARD SIDEWALK = 4".
3. 1 1/2" TOOLED JOINTS SHALL BE PLACED AT ALL CHANGES OF DIRECTION AND POINTS OF CURVATURE AND AT A MAX. SPACING OF 10 FT.
4. CONCRETE USED FOR SIDEWALKS SHALL MEET A 3,000 P.S.I. COMPRESSION STRENGTH IN 28 DAYS, WITH A 2" TO 4" SLUMP.
5. ALL SIDEWALKS SHALL BE LOCATED TO AVOID EXISTING AND PROPOSED INTERFERING STRUCTURES, SUCH AS MAIL BOXES, STREET LIGHTS, FIRE HYDRANTS, UTILITY RISERS, TREES, ETC.

1 TYPICAL SIDEWALK DETAIL
Not To Scale

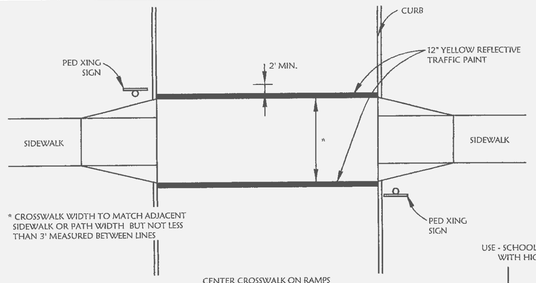

CENTER CROSSWALK ON RAMPS
CROSSWALK (W/RAMPS)

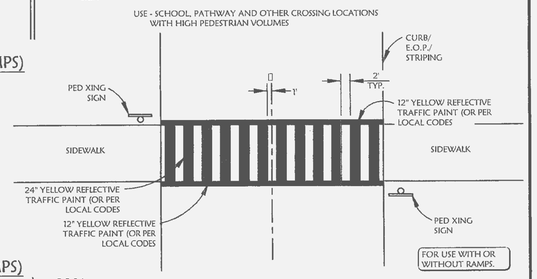

HIGH VISIBILITY CROSSWALK

CENTER CROSSWALK ON RAMPS
CROSSWALK (W/O RAMPS)

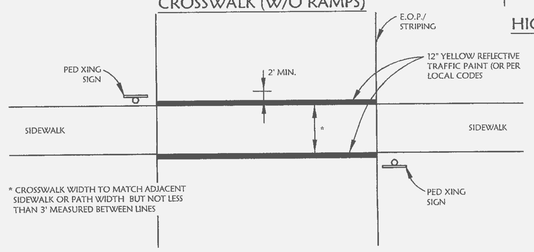

2 STANDARD CROSSWALKS
Not To Scale

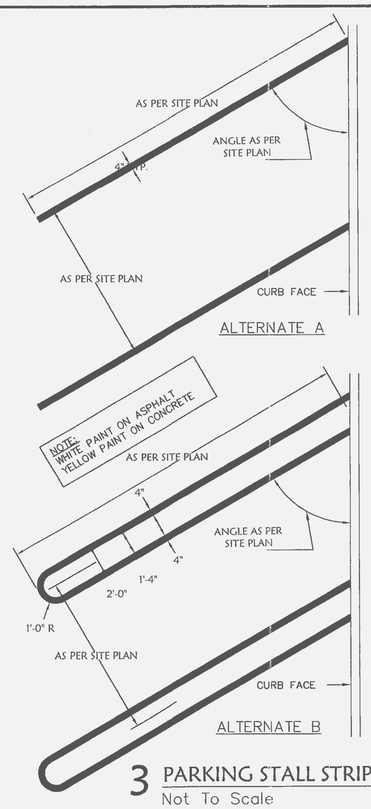

3 PARKING STALL STRIPING
Not To Scale

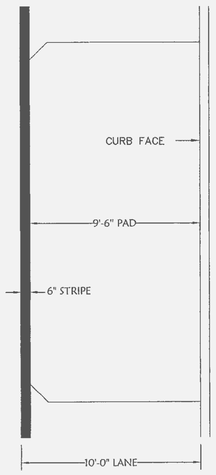

* NOTE *
YELLOW PAINT STRIPING SPANS THE OUTER EDGE OF THE ENTIRE DRIVE-THRU PATH AND MEASURES 6" WIDE.

4 DRIVE-THRU LANE STRIPING
Not To Scale

DATE	REV	DESCRIPTION
12-18-06	1	REVISED SITE AND ADDED ROAD IMPROVEMENTS.

STATE OF MISSOURI
Scott P. McGee
NUMBER
PE-2003001588
PROFESSIONAL ENGINEER
3/12/08

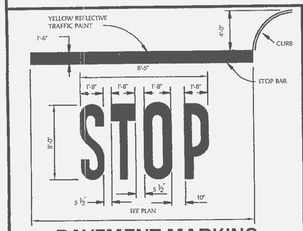

5 PAVEMENT MARKING STOP W/ BAR
N.T.S.

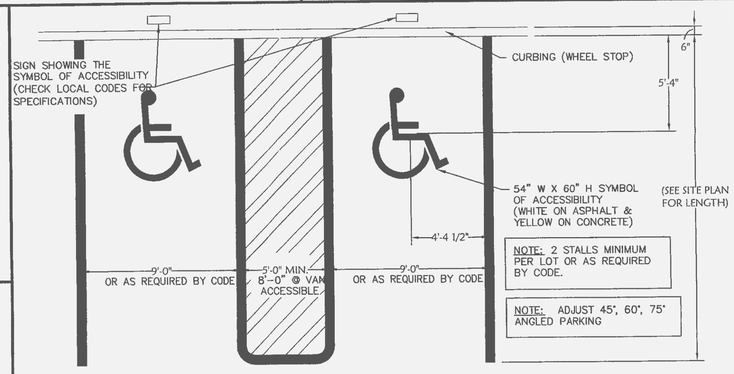

9 ADA STALL MARKING
Not To Scale

RED LEGEND ON WHITE BACKGROUND (R5-1)

6 "DO NOT ENTER" SIGN
N.T.S.

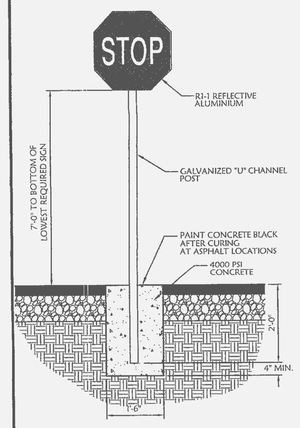

7 STOP SIGN DETAIL
Not to Scale

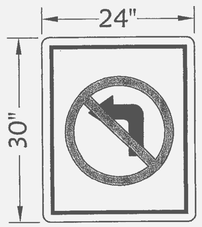

MUTCD R3-2

8 "NO LEFT TURN" SIGN
Not To Scale

10 R4-7 KEEP RIGHT

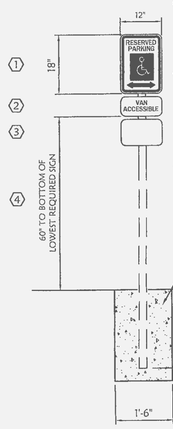

12 HANDICAP PARKING SIGN
Not To Scale

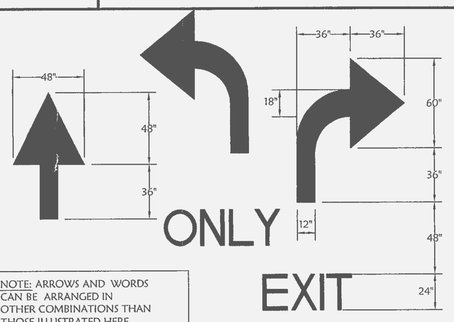

NOTE: ARROWS AND WORDS CAN BE ARRANGED IN OTHER COMBINATIONS THAN THOSE ILLUSTRATED HERE TO ACHIEVE DESIRED RESULT.

*YELLOW PAINT ON CONCRETE LOTS
*WHITE PAINT ON ASPHALT LOTS

*YELLOW PAINT

THANK YOU

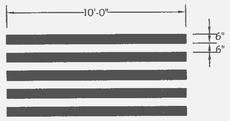

13 PAVEMENT MARKING
Not To Scale

BLACK LEGEND ON WHITE BACKGROUND ARROW RIGHT

BLACK LEGEND ON WHITE BACKGROUND ARROW LEFT

BLACK LEGEND ON WHITE BACKGROUND ARROW UP

11 "ONE WAY" SIGN
Not To Scale

Clark Civil Engineering Inc.
Corp. Office: 1008 N.W. "I" St. Ste. "C", Bentonville, AR 72712 (479) 464.8850 (V) / (479) 464.9040 (F)
Regional Office: 11285 Strang Line, Rd. Lenexa, KS 66215 (913) 310.0470 (V) / (913) 310.0261 (F)

McDonald's®

THESE PLANS AND SPECIFICATIONS ARE THE PROPERTY OF McDONALD'S CORPORATION AND SHALL NOT BE REPRODUCED WITHOUT THEIR WRITTEN PERMISSION.

OFFICE: KANSAS CITY
ADDRESS: 10801 MASTIN BLVD. STE. 400, OVERLAND PARK, KS 66210

STATUS	DATE	BY
PRELIMINARY	--/--/--	-
PLAN CHECKED	--/--/--	-
AS-BUILT	--/--/--	-
PROJECT NO.	06-0620	

SD2

P:\06-0620 (OFallon MO - McDonald's)\dwg\Project\REV 10\McDONALD'S STANDARD DETAILS.dwg Mar 10, 2008 - 12:42PM