DRAINAGE AREA MAP
MONTICELLO - VILLAGE C
DEC, 1988 85-064L

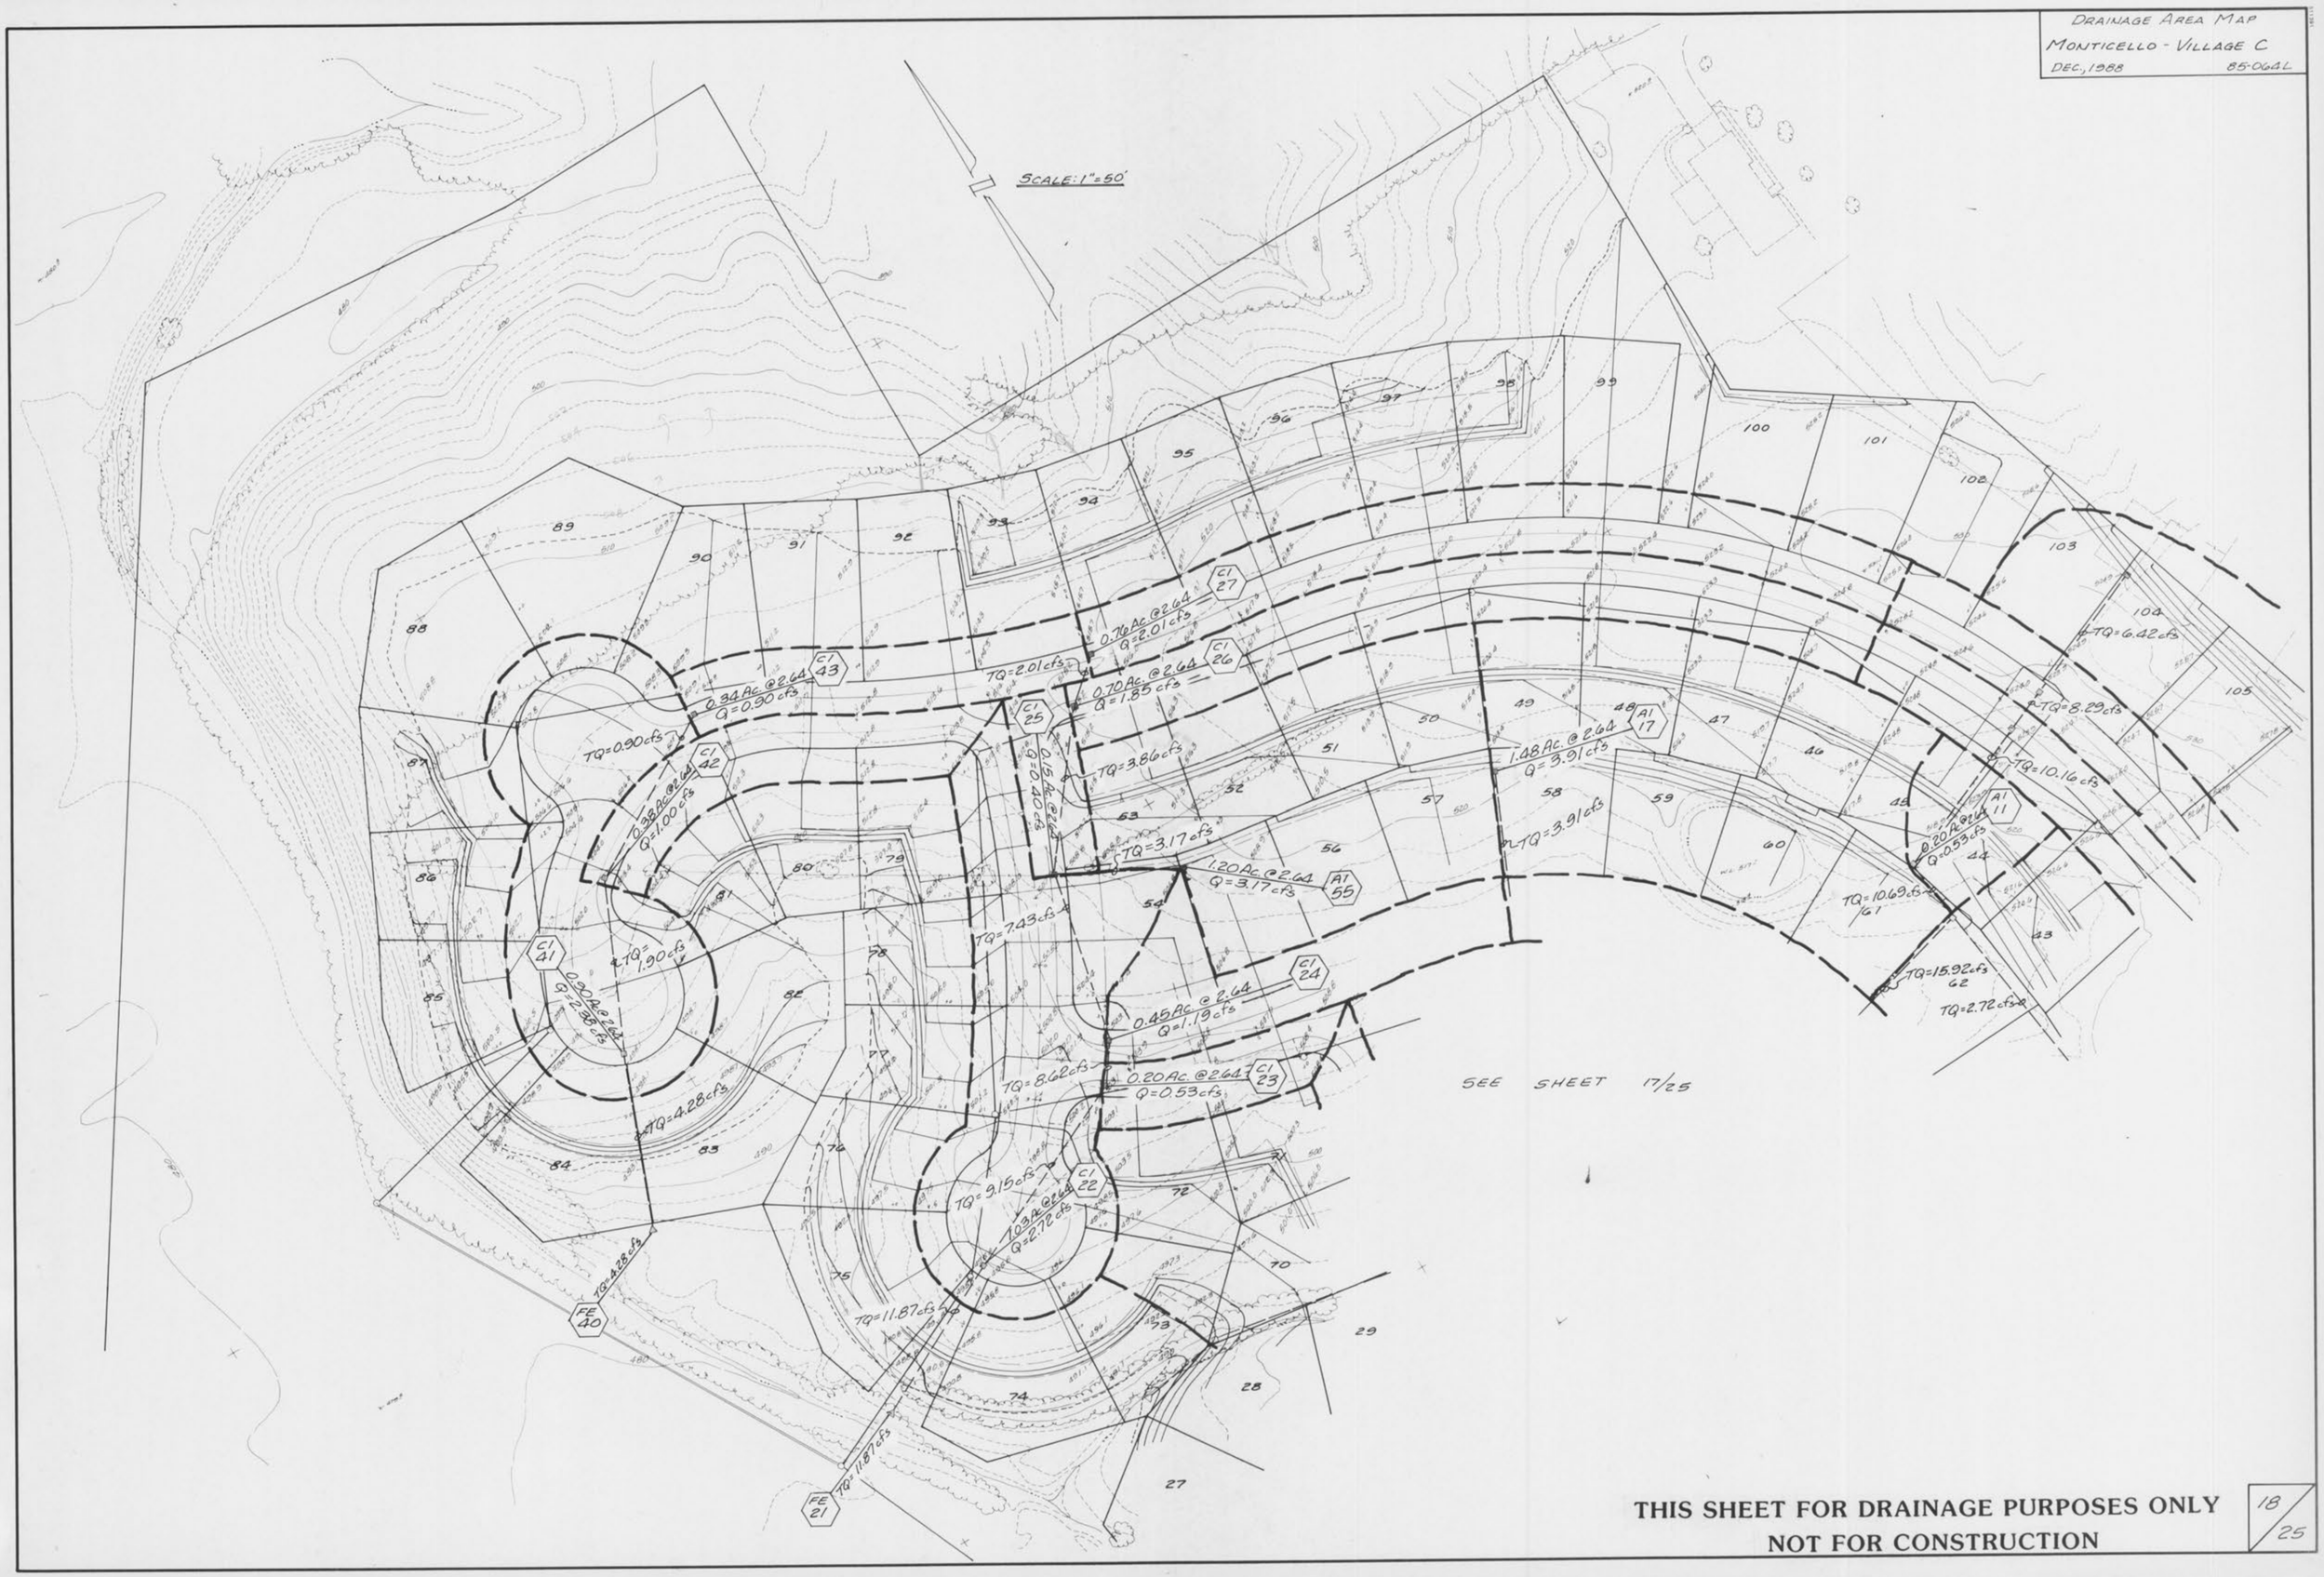

THIS SHEET FOR DRAINAGE PURPOSES ONLY
NOT FOR CONSTRUCTION