NEW LIFE CHURCH
FLAT PLAN

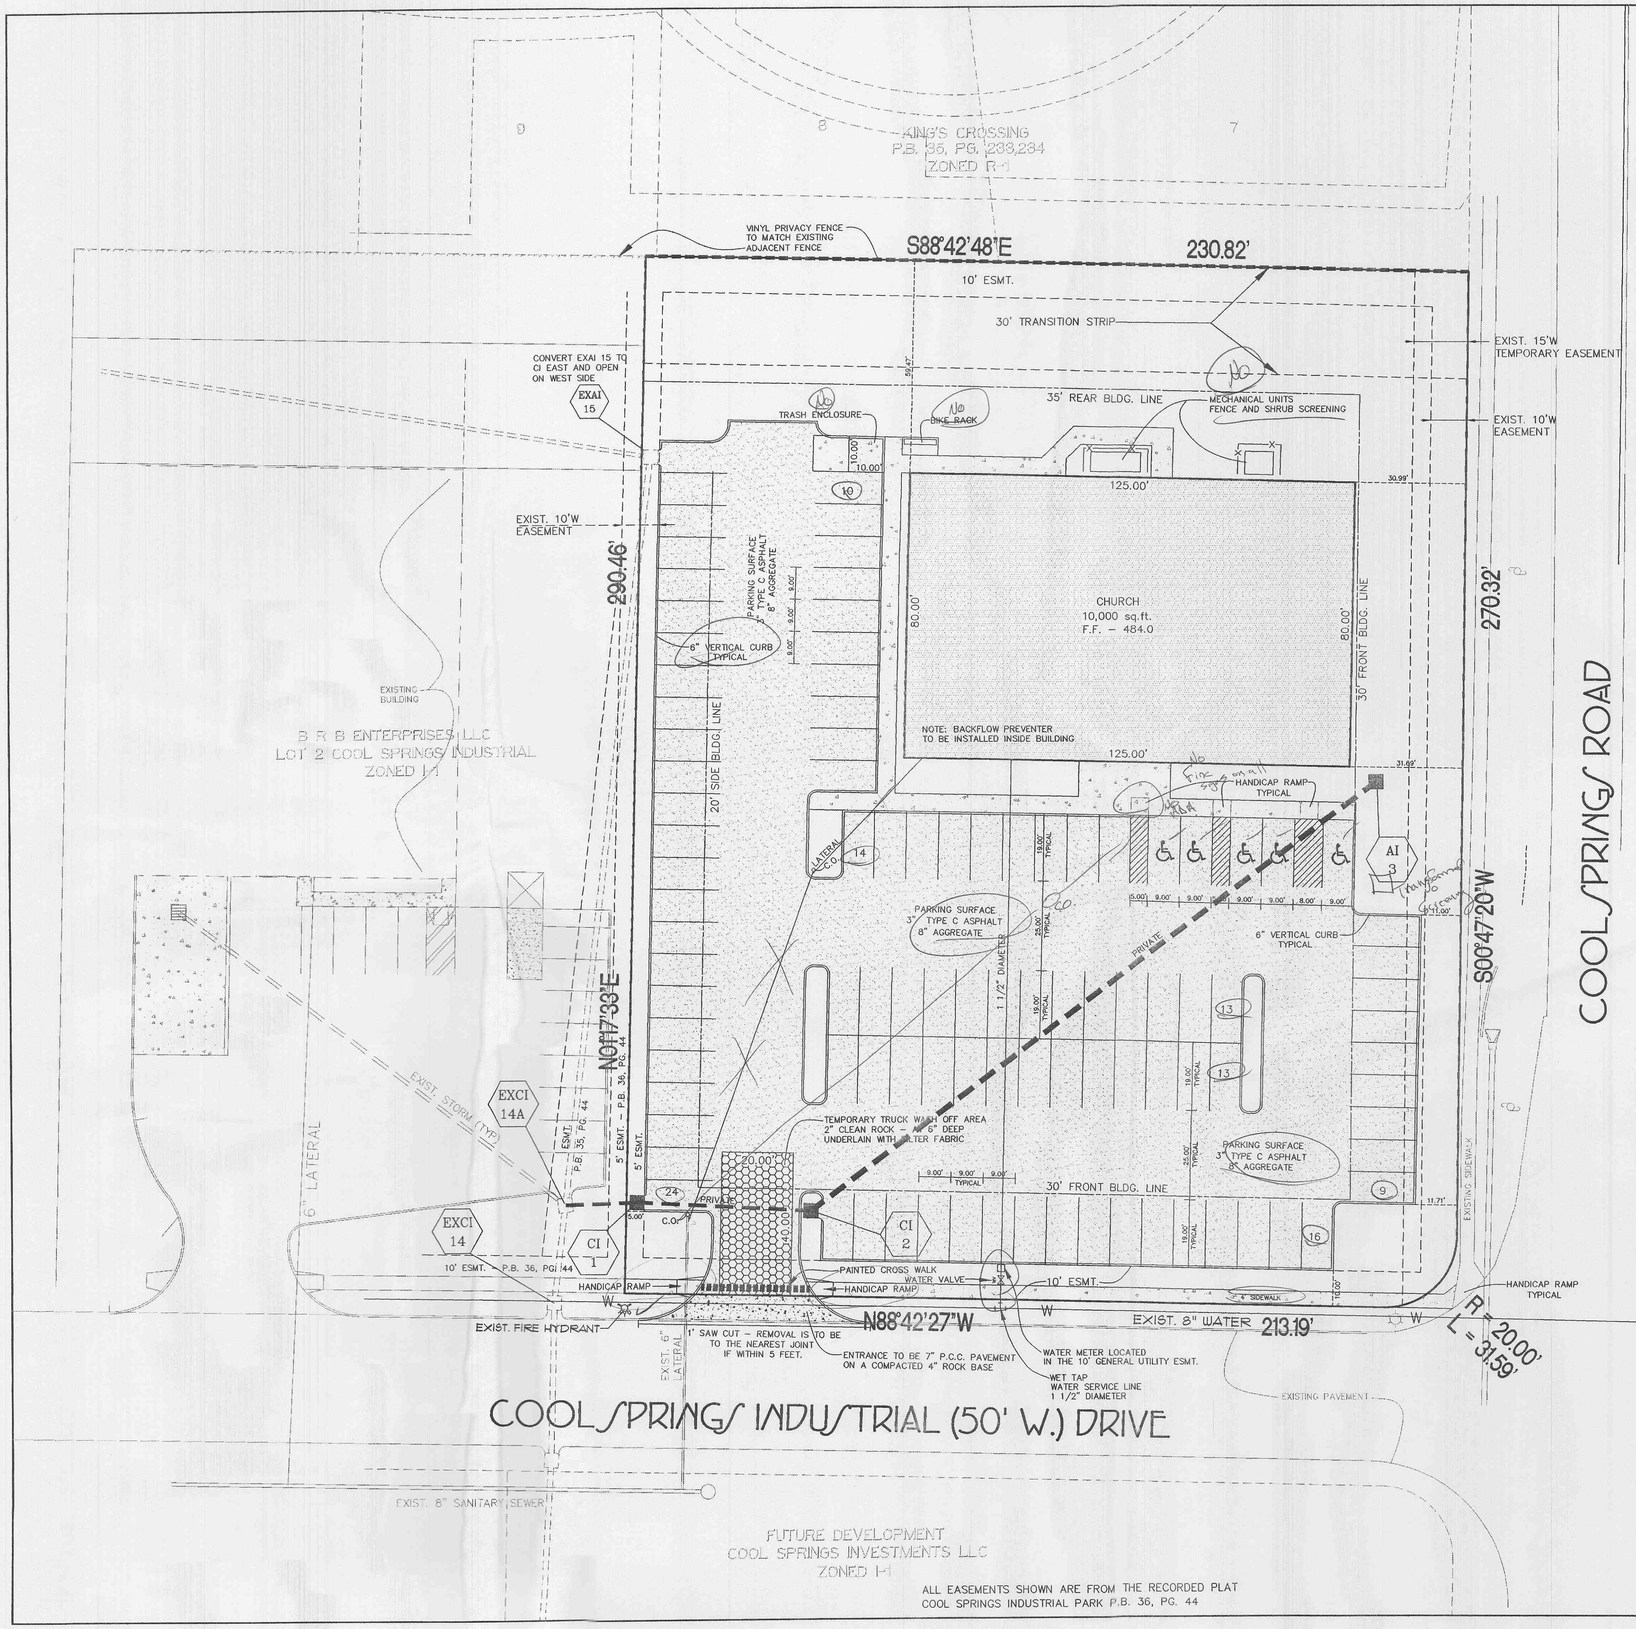

ALL EASEMENTS SHOWN ARE FROM THE RECORDED PLAT COOL SPRINGS INDUSTRIAL PARK P.B. 36, PG. 44

ENTRANCE DETAIL
SCALE: 1" = 10'

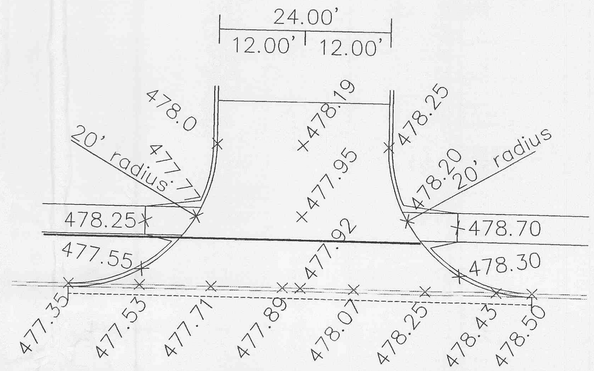

1' SAW CUT - REMOVAL IS TO BE TO THE NEAREST JOINT IF WITHIN 5 FEET.

NORTH

0 5 10 20
SCALE: 1"=20'

STATE OF MISSOURI
RICHARD SCOTT MUSLER
NUMBER
PE-18838
REGISTERED PROFESSIONAL ENGINEER
9 AUGUST 2005