ST. CHARLES COUNTY PROJ. NO.:

O'FALLON ROAD

SHEET NUMBER	TOTAL SHEETS
86	114

FEDERAL PROJECT NO. STP-5640(606)

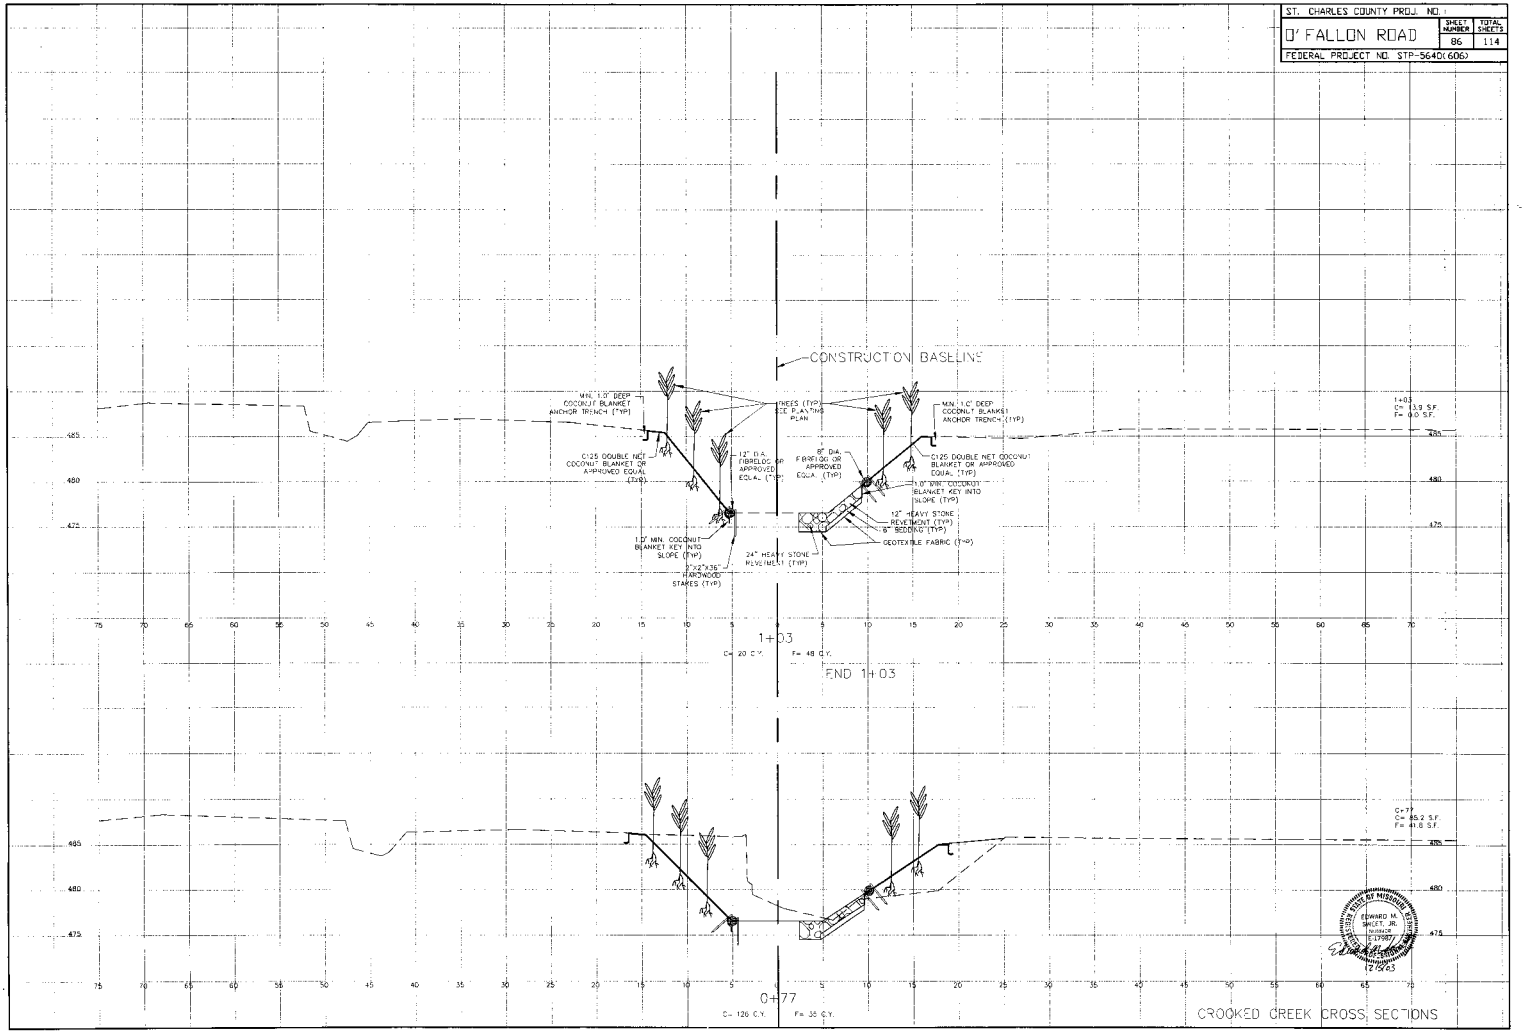

CROOKED CREEK CROSS SECTIONS









Boo Road/Cadd/Drawings/Orgremove_tasca_rev.DWG, 12/03/2003 04:44:04 PM, \\Sfdfp01\AutoXRS 8825