DEVELOPMENT PLAN FOR LOTS 8, 9, 10, AND 11 OF O'FALLON TERRACE IN CITY OF O'FALLON MO.

Earth Fill to be imported = 3805 C.Y.

PREPARED BY
R. DAN GOLDS & CO.
9205 Lackland Road
Overland (14) MO.
April 26, 1962

By Order of Robert [illegible]

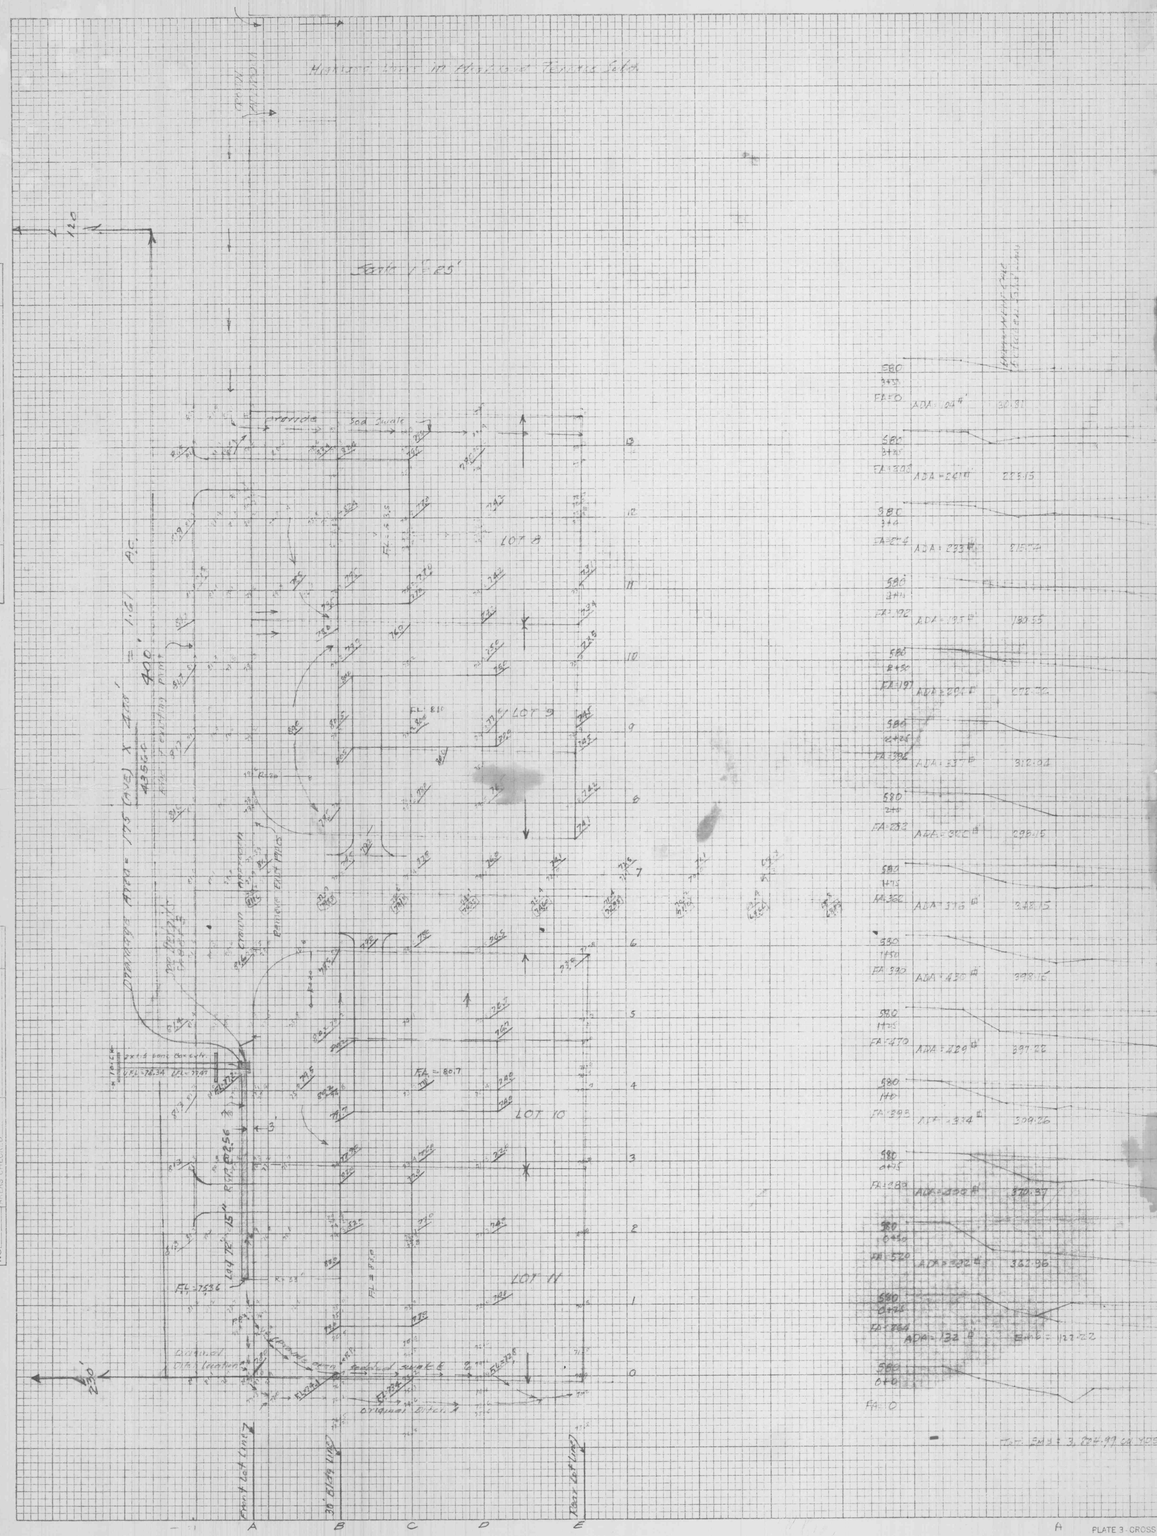

FINAL SURVEY
NOTE BOOK
NO.
SURVEYED
PLOTTED
TEMPLATE
AREAS
AREAS CHECKED
BY
DATE

ORIGINAL SURVEY
NOTE BOOK
NO.
SURVEYED
PLOTTED
TEMPLATE
AREAS
AREAS CHECKED
BY
DATE

PLATE 3 - CROSS SECTION O. P. R. & R. E. STANDARD
KEUFFEL & ESSER CO., NEW YORK
K & E CO. NO. 118-3