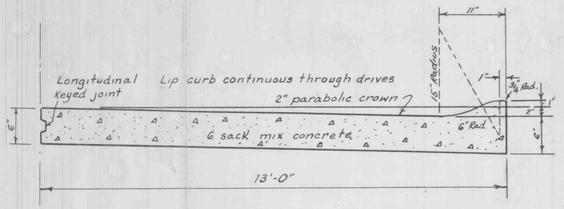

TYPICAL HALF STREET SECTION
(except as noted)

Notice
Bldg. Line 25'-0" from Street Rightaway Line not from curb

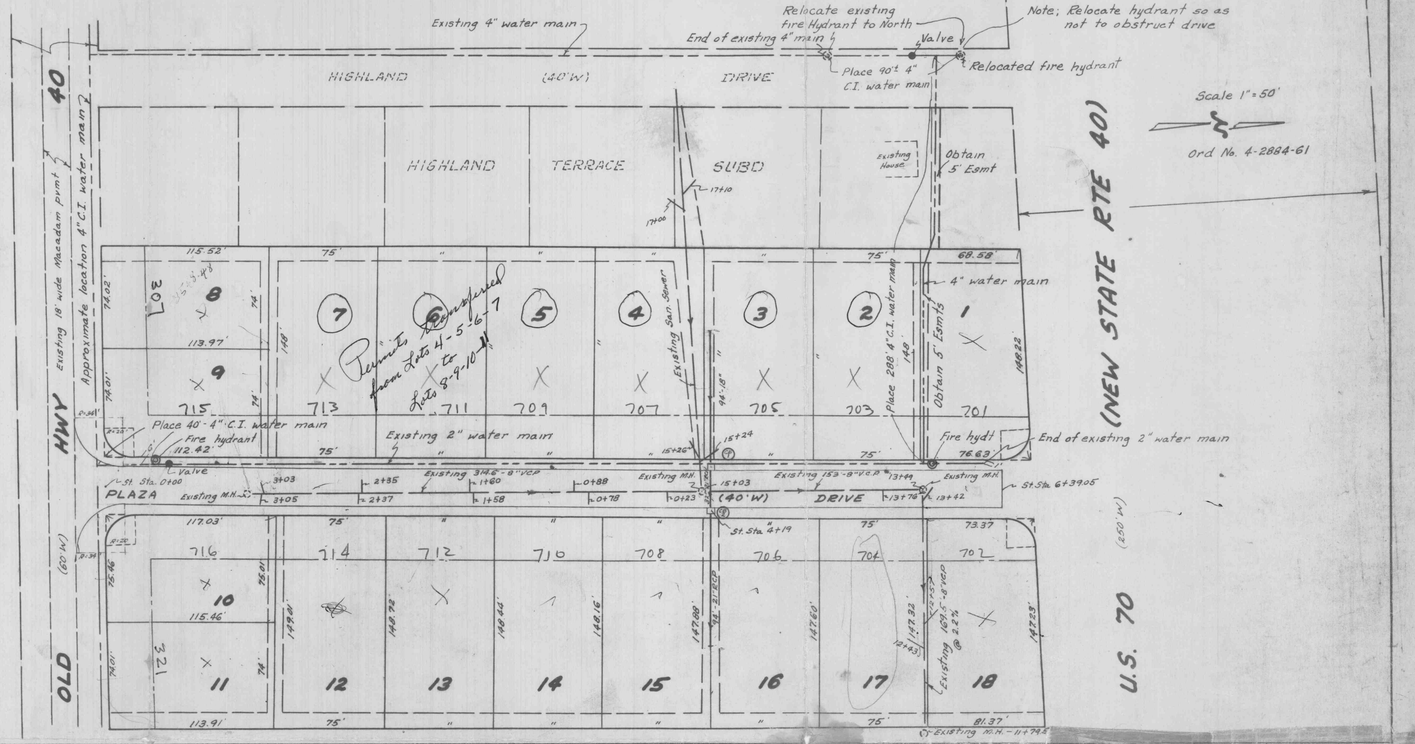

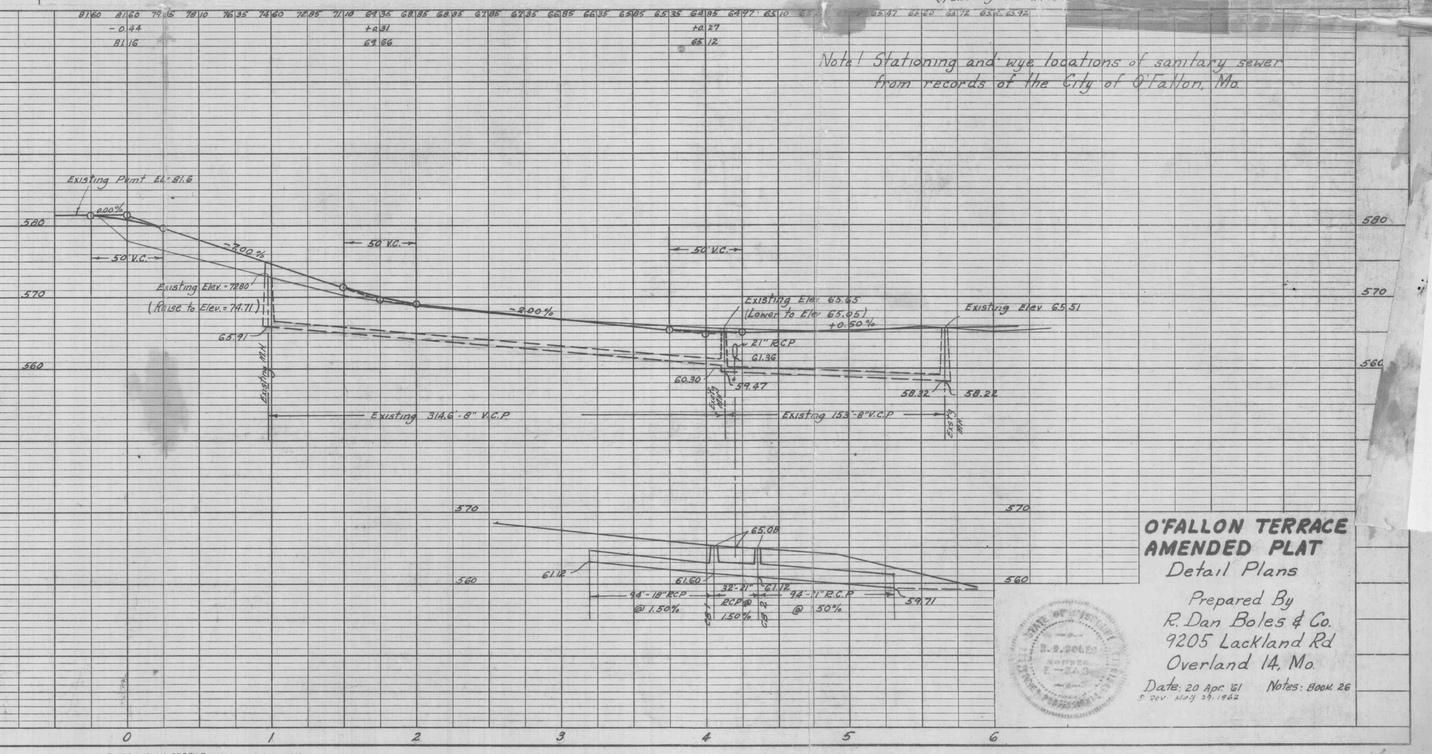

O'FALLON TERRACE AMENDED PLAT
Detail Plans

Prepared By
R. Dan Boles & Co.
9205 Lackland Rd
Overland 14, Mo.

Date: 20 Apr '61 Notes: Book 26
Rev: May 31, 1962

PLAN — SURVEYED, PLOTTED, NOTE BOOK, NO., ALIGNMENT CHECKED, CITY OF WHY CHECKED, BY, DATE

PROFILE — SURVEYED, PLOTTED, NOTE BOOK, CROSS SECTIONS CHECKED, B.M.'S NOTED, NO., STRUCTURE NOTATNS CH'K'D, BY, DATE

PLATE 1 - PLAN-PROFILE O. P. R. & R. E. STANDARD
KEUFFEL & ESSER CO., NEW YORK.
K & E Co. No. 348-IC
"IMPERIAL" TRACING CLOTH
3407