# Osage Meadows Plat 3
## Storm Sewers
82-120 December 1984

Scale: Horz. 1"=50'
Vert. 1"=10'

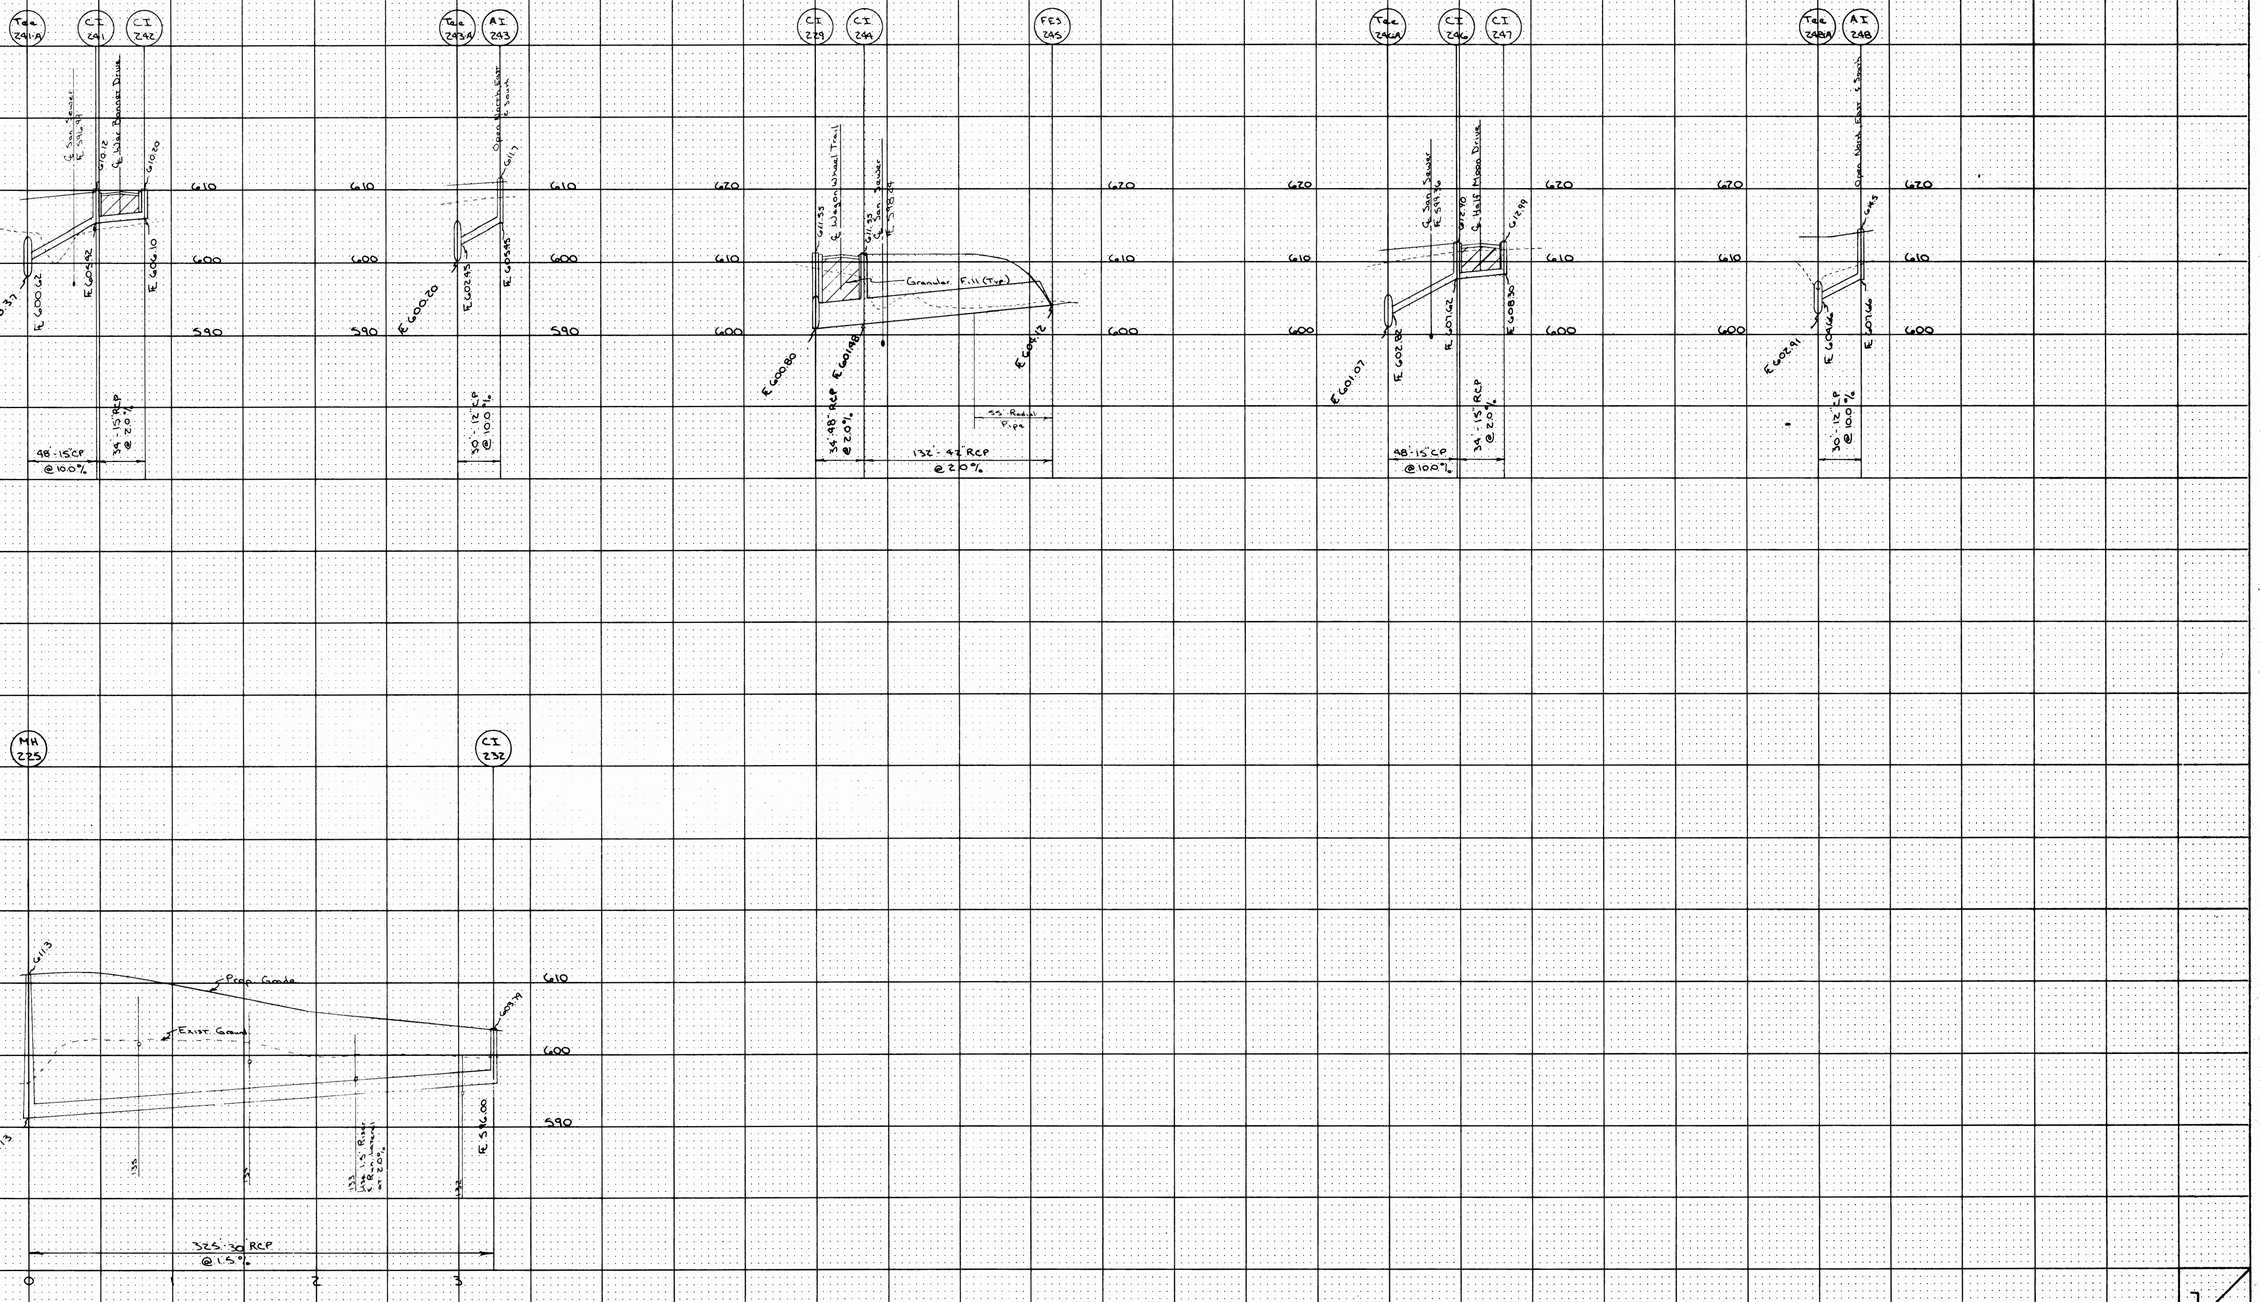


FINAL SURVEY — BY — DATE
SURVEYED
PLOTTED
TEMPLATE
AREAS
AREAS CHECKED
NOTE BOOK
NO.

ORIGINAL SURVEY — BY — DATE
SURVEYED
PLOTTED
TEMPLATE
AREAS
AREAS CHECKED
NOTE BOOK
NO.



HIGHWAY FEDERAL AID SHEET
PLATE 3-FULL CROSS SECTION-LINE & DOT
TELEDYNE
PRINTED IN U.S.A.