# STREET PROFILES
## OSAGE MEADOWS
## PLAT ONE

OCT. 1983 SCALE: VERT. 1"=10' HOR. 1"=50'

FINAL SURVEY — SURVEYED, PLOTTED, NOTE BOOK, TEMPLATE, AREAS, AREAS CHECKED, NO., BY, DATE

ORIGINAL SURVEY — SURVEYED, PLOTTED, NOTE BOOK, TEMPLATE, AREAS, AREAS CHECKED, NO., BY, DATE

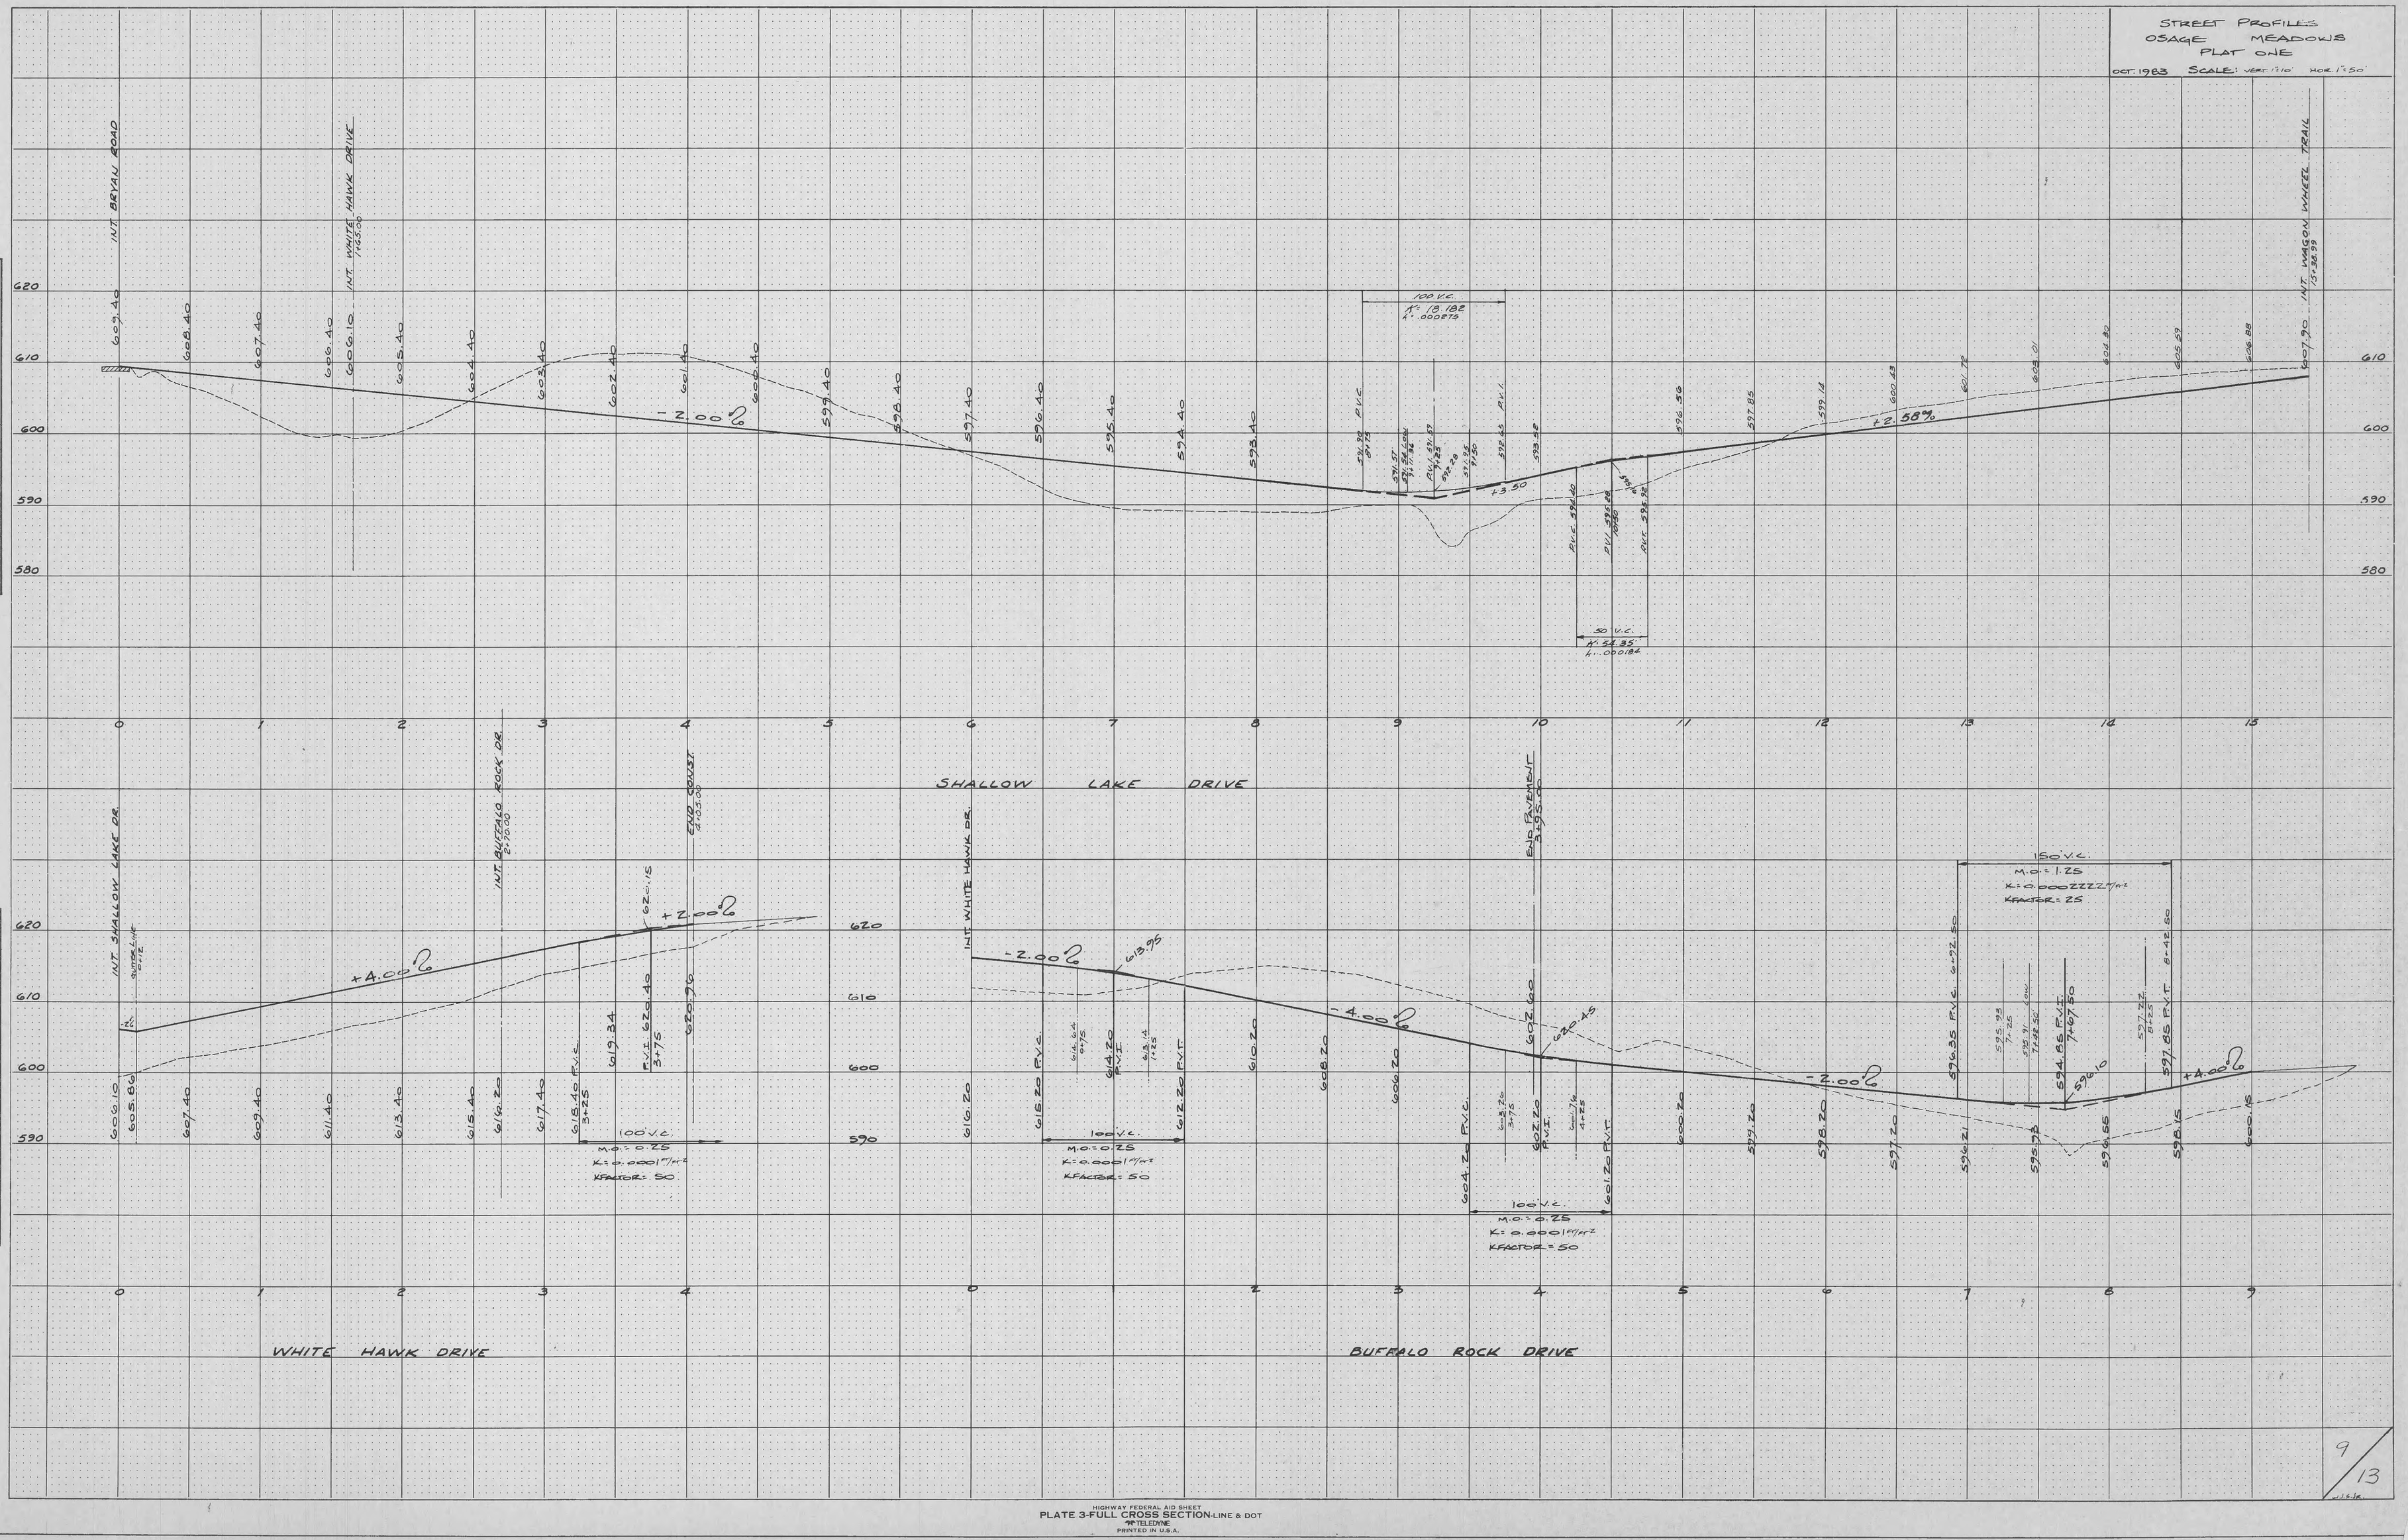





9/13