Osage Meadows - Plat 4
Street Profiles

July 1985
Hor. 1"=50'
Vert. 1"=10'

82-120

FINAL SURVEY — SURVEYED, PLOTTED, NOTE BOOK, NO., BY, DATE, AREAS, AREAS CHECKED

ORIGINAL SURVEY — SURVEYED, PLOTTED, NOTE BOOK, NO., BY, DATE, AREAS, AREAS CHECKED

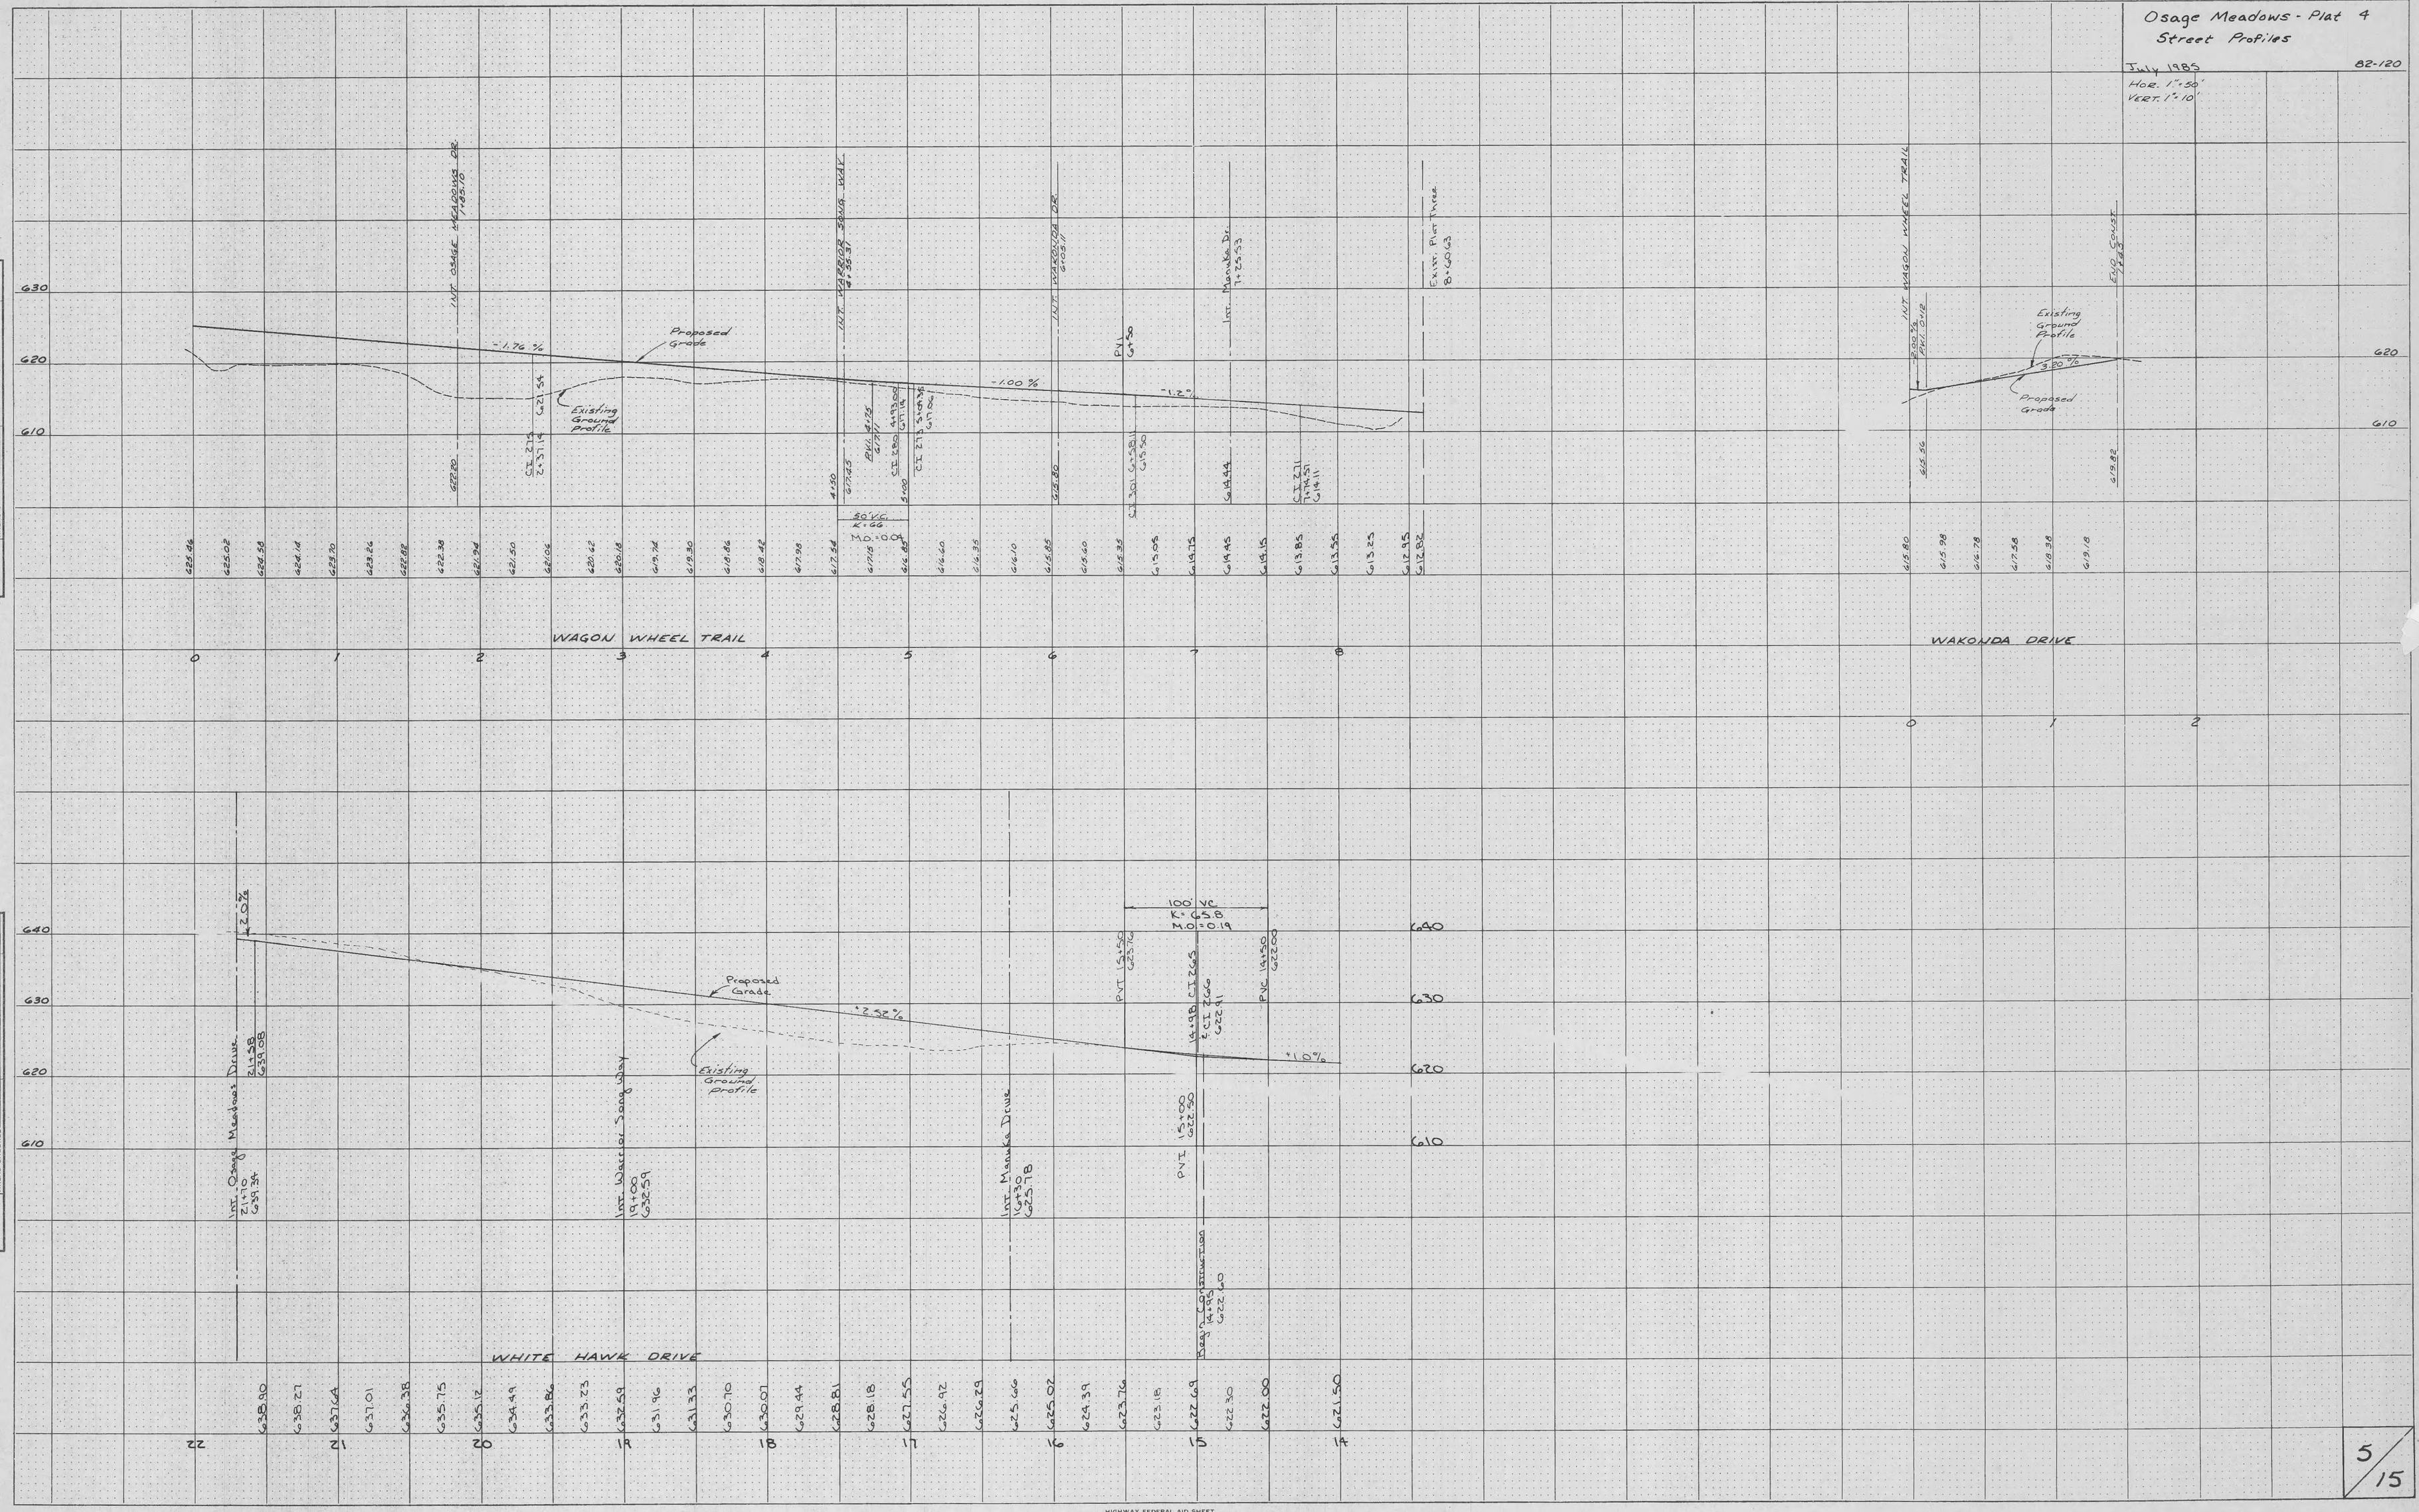

5/15