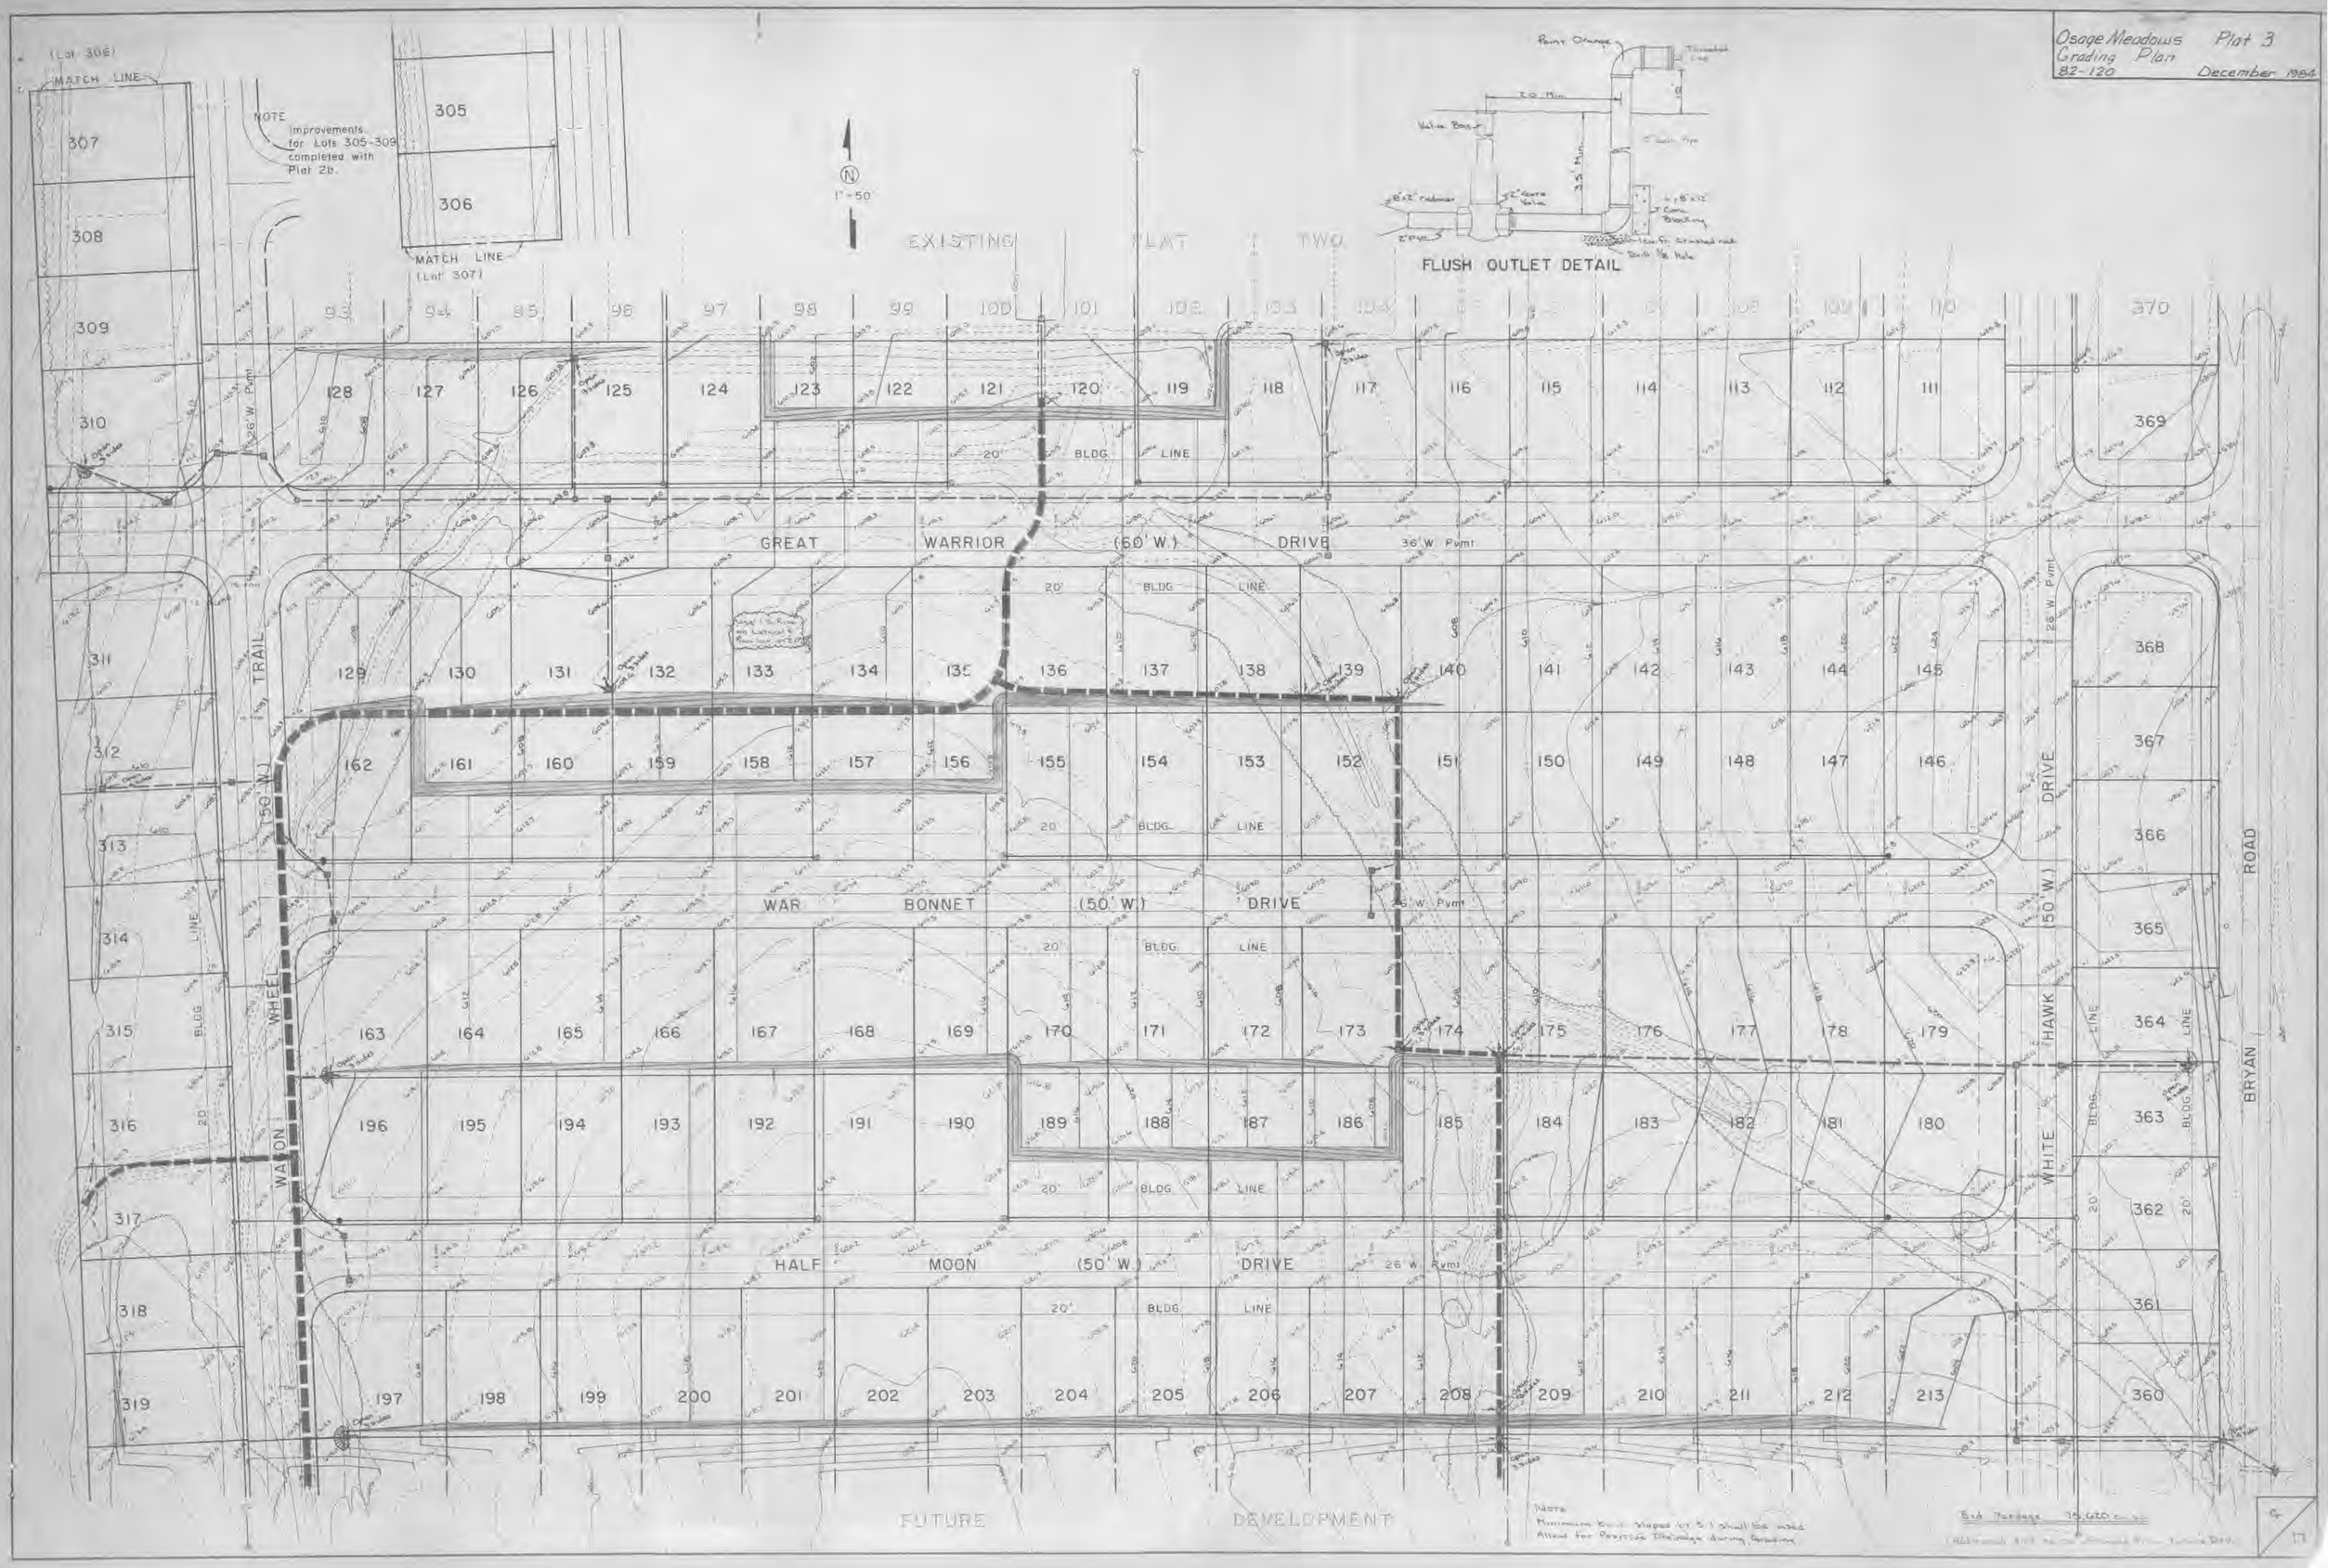
Osage Meadows Plat 3
Grading Plan
82-120
December 1984
FLUSH OUTLET DETAIL
EXISTING PLAT TWO
NOTE
Improvements for Lots 305-309 completed with Plat 2b.
MATCH LINE
(Lot 306)
(Lot 307)
1"=50'
GREAT WARRIOR (60' W.) DRIVE
WAR BONNET (50' W.) DRIVE
HALF MOON (50' W.) DRIVE
WAGON WHEEL TRAIL
WHITE HAWK DRIVE
BRYAN ROAD
BLDG LINE
20' BLDG LINE
26' W Pvmt
36' W Pvmt
FUTURE DEVELOPMENT
Note
Minimum back slopes of 3:1 shall be used
Allow for Positive Drainage during Grading
Bid Tonnage 75,620 c.c.
17