PARKSIDE VILLAS
STREET PROFILES
96-257.R2 4/10/98

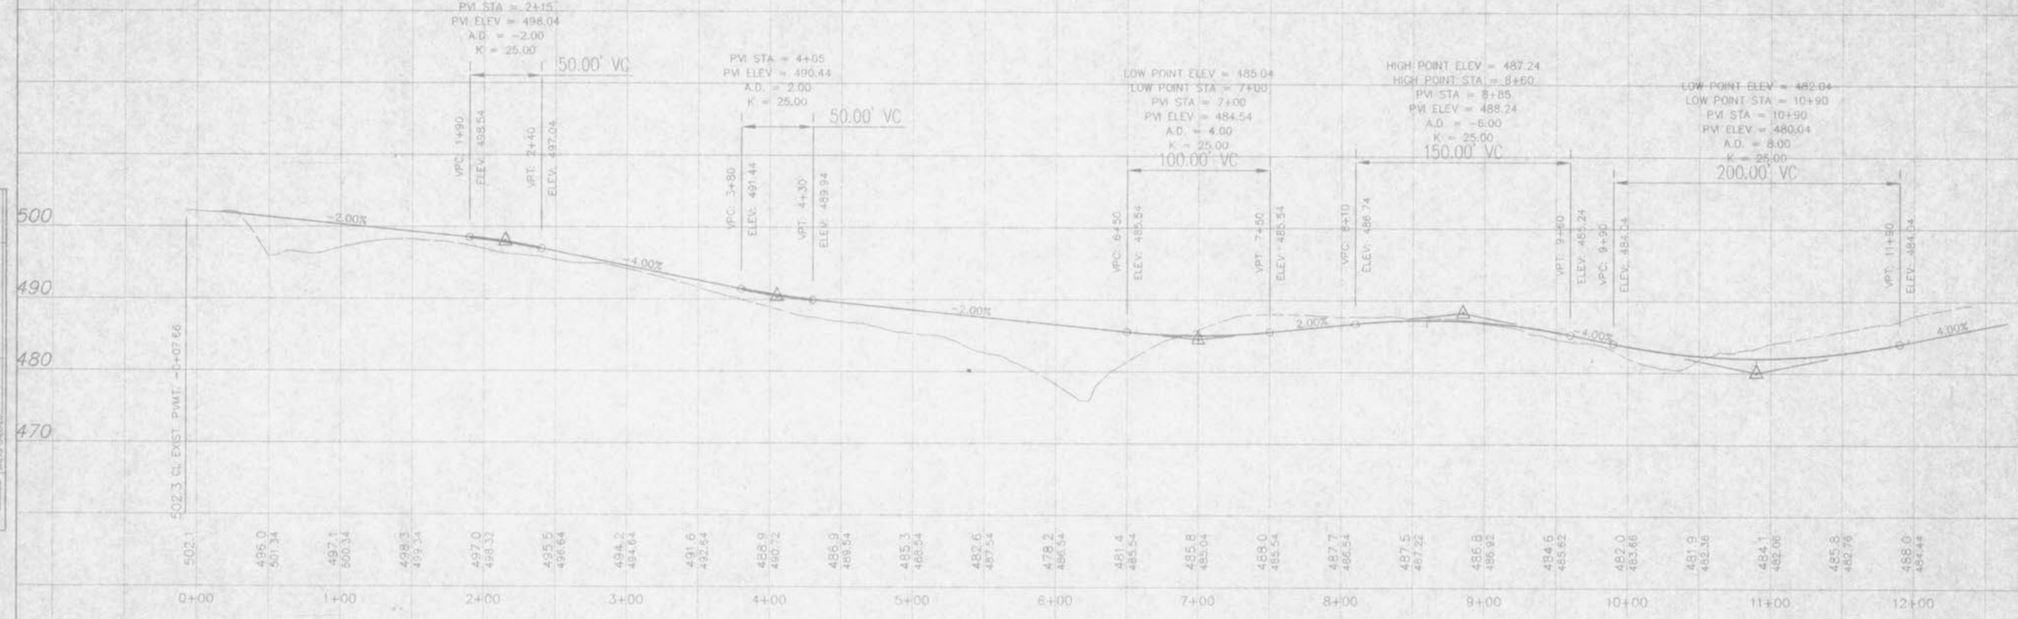

The underground utilities shown herein were plotted from available information and do not necessarily reflect the actual existence, nonexistence, size, type, number, or location of these or other utilities. The general contractor shall be responsible for verifying the actual location of all underground utilities, shown or not shown, and said utilities shall be located in the field prior to any grading, excavation, or construction of improvements. These provisions shall in no way absolve any party from complying with the Underground Facility Safety and Damage Prevention Act, Chapter 319, RSMo.

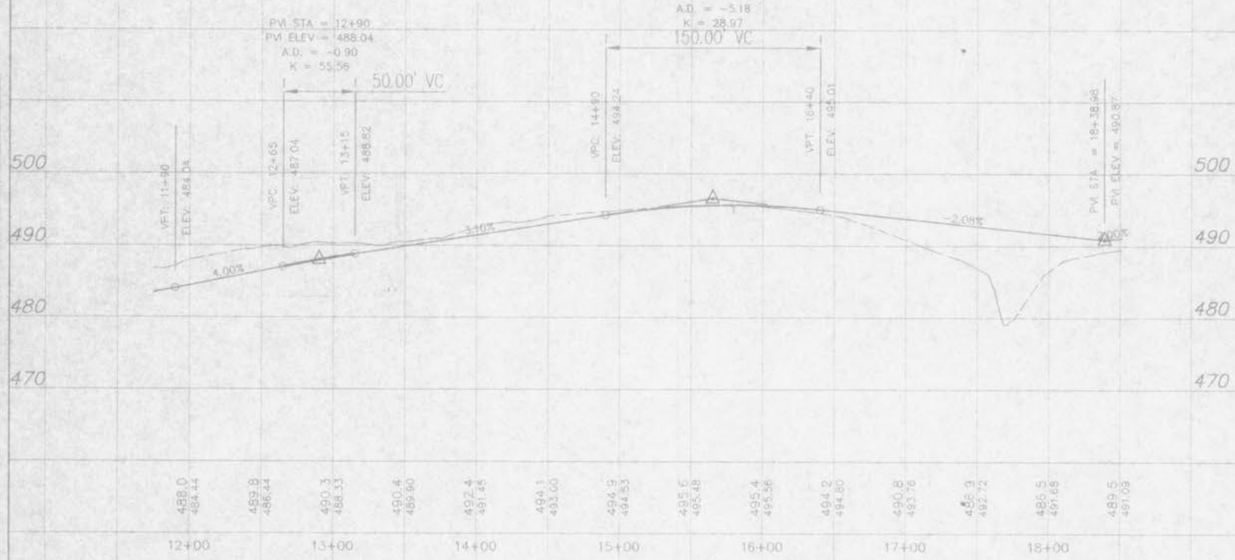

FINAL SURVEY	
SURVEYED	
PLOTTED	
TOPO PLT	
HRZ	
VRT	
NOTEBOOK	
NO.	
PAGES VERIFIED	

ORIGINAL SURVEY	BY	DATE
SURVEYED		
PLOTTED		
TOPO PLT		
HRZ		
VRT		
NOTEBOOK		
NO.		
PAGES VERIFIED		