DRAINAGE AREA MAP
PARKVIEW PLACE II
JULY 4, 1986 #84-1473
Rev. 8-6-86

* NOTE: FOR OFF-SITE DRAINAGE AREA MAP, SEE "HYDRAULIC COMPUTATIONS."

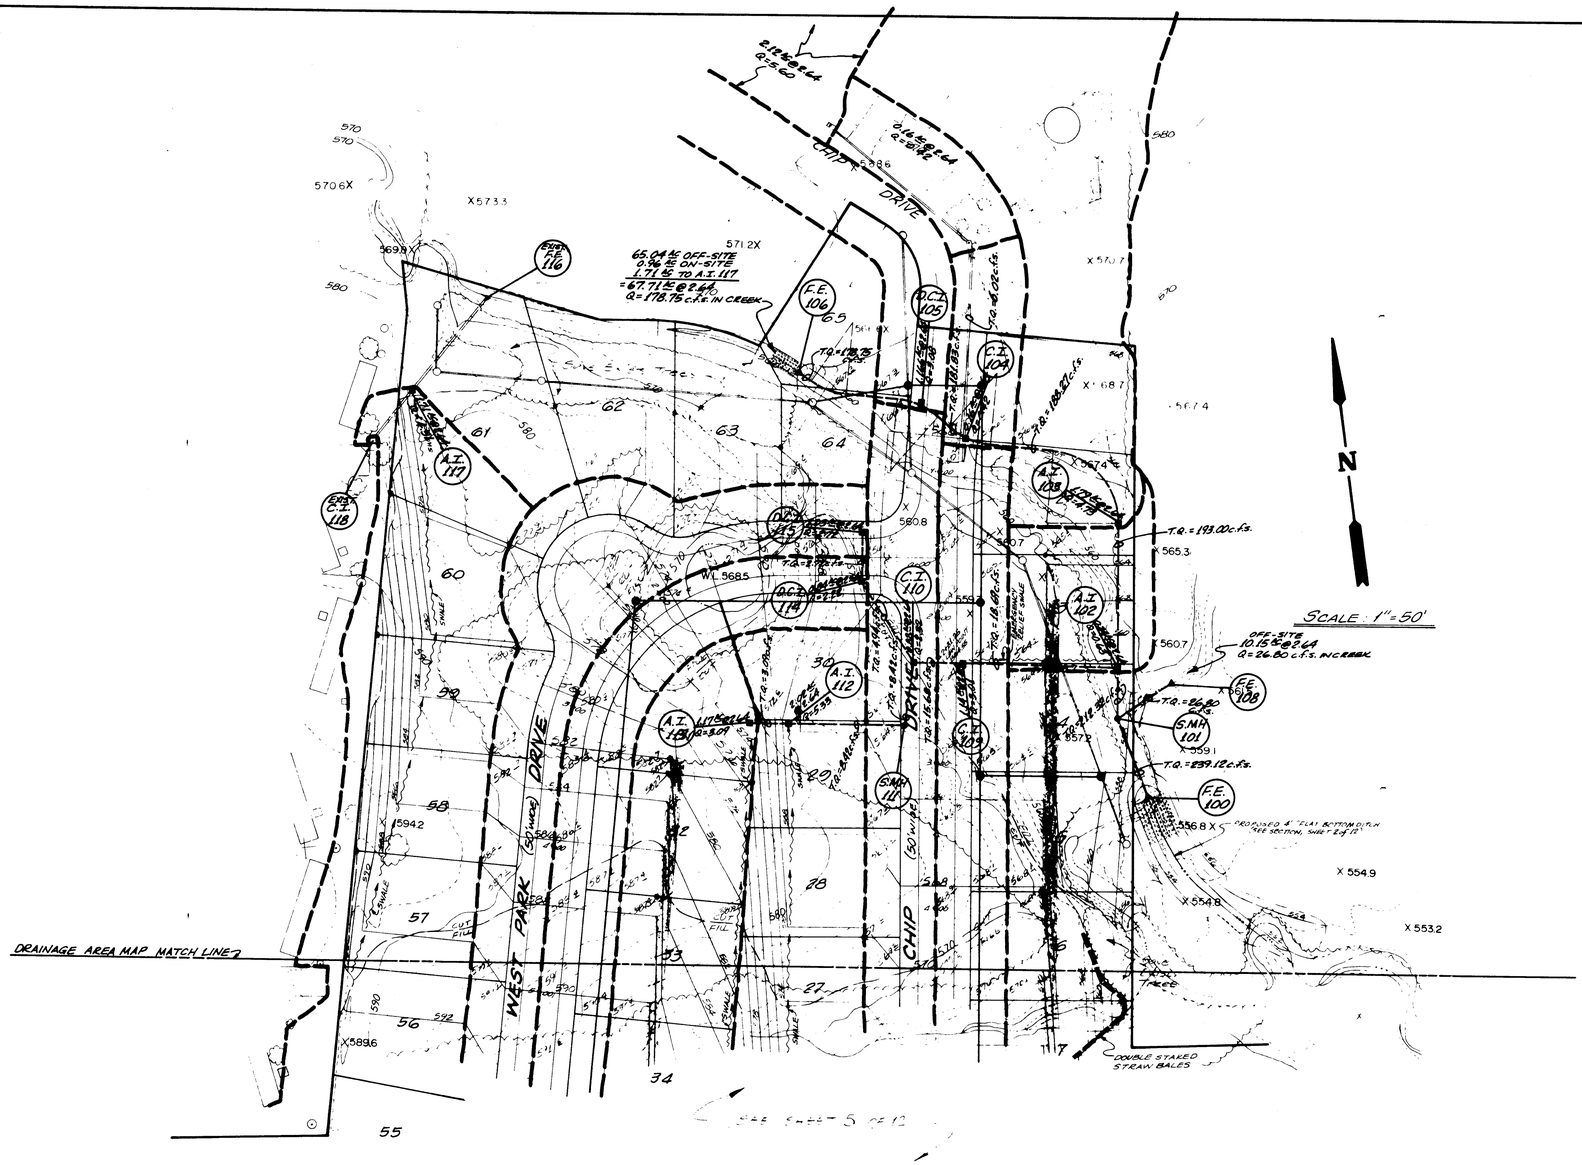

DRAINAGE AREA MAP ONLY! NOT FOR CONSTRUCTION!