PATRIOT'S LANDING
STORM SEWER PROFILES

April, 1994 — Job No. 87-155

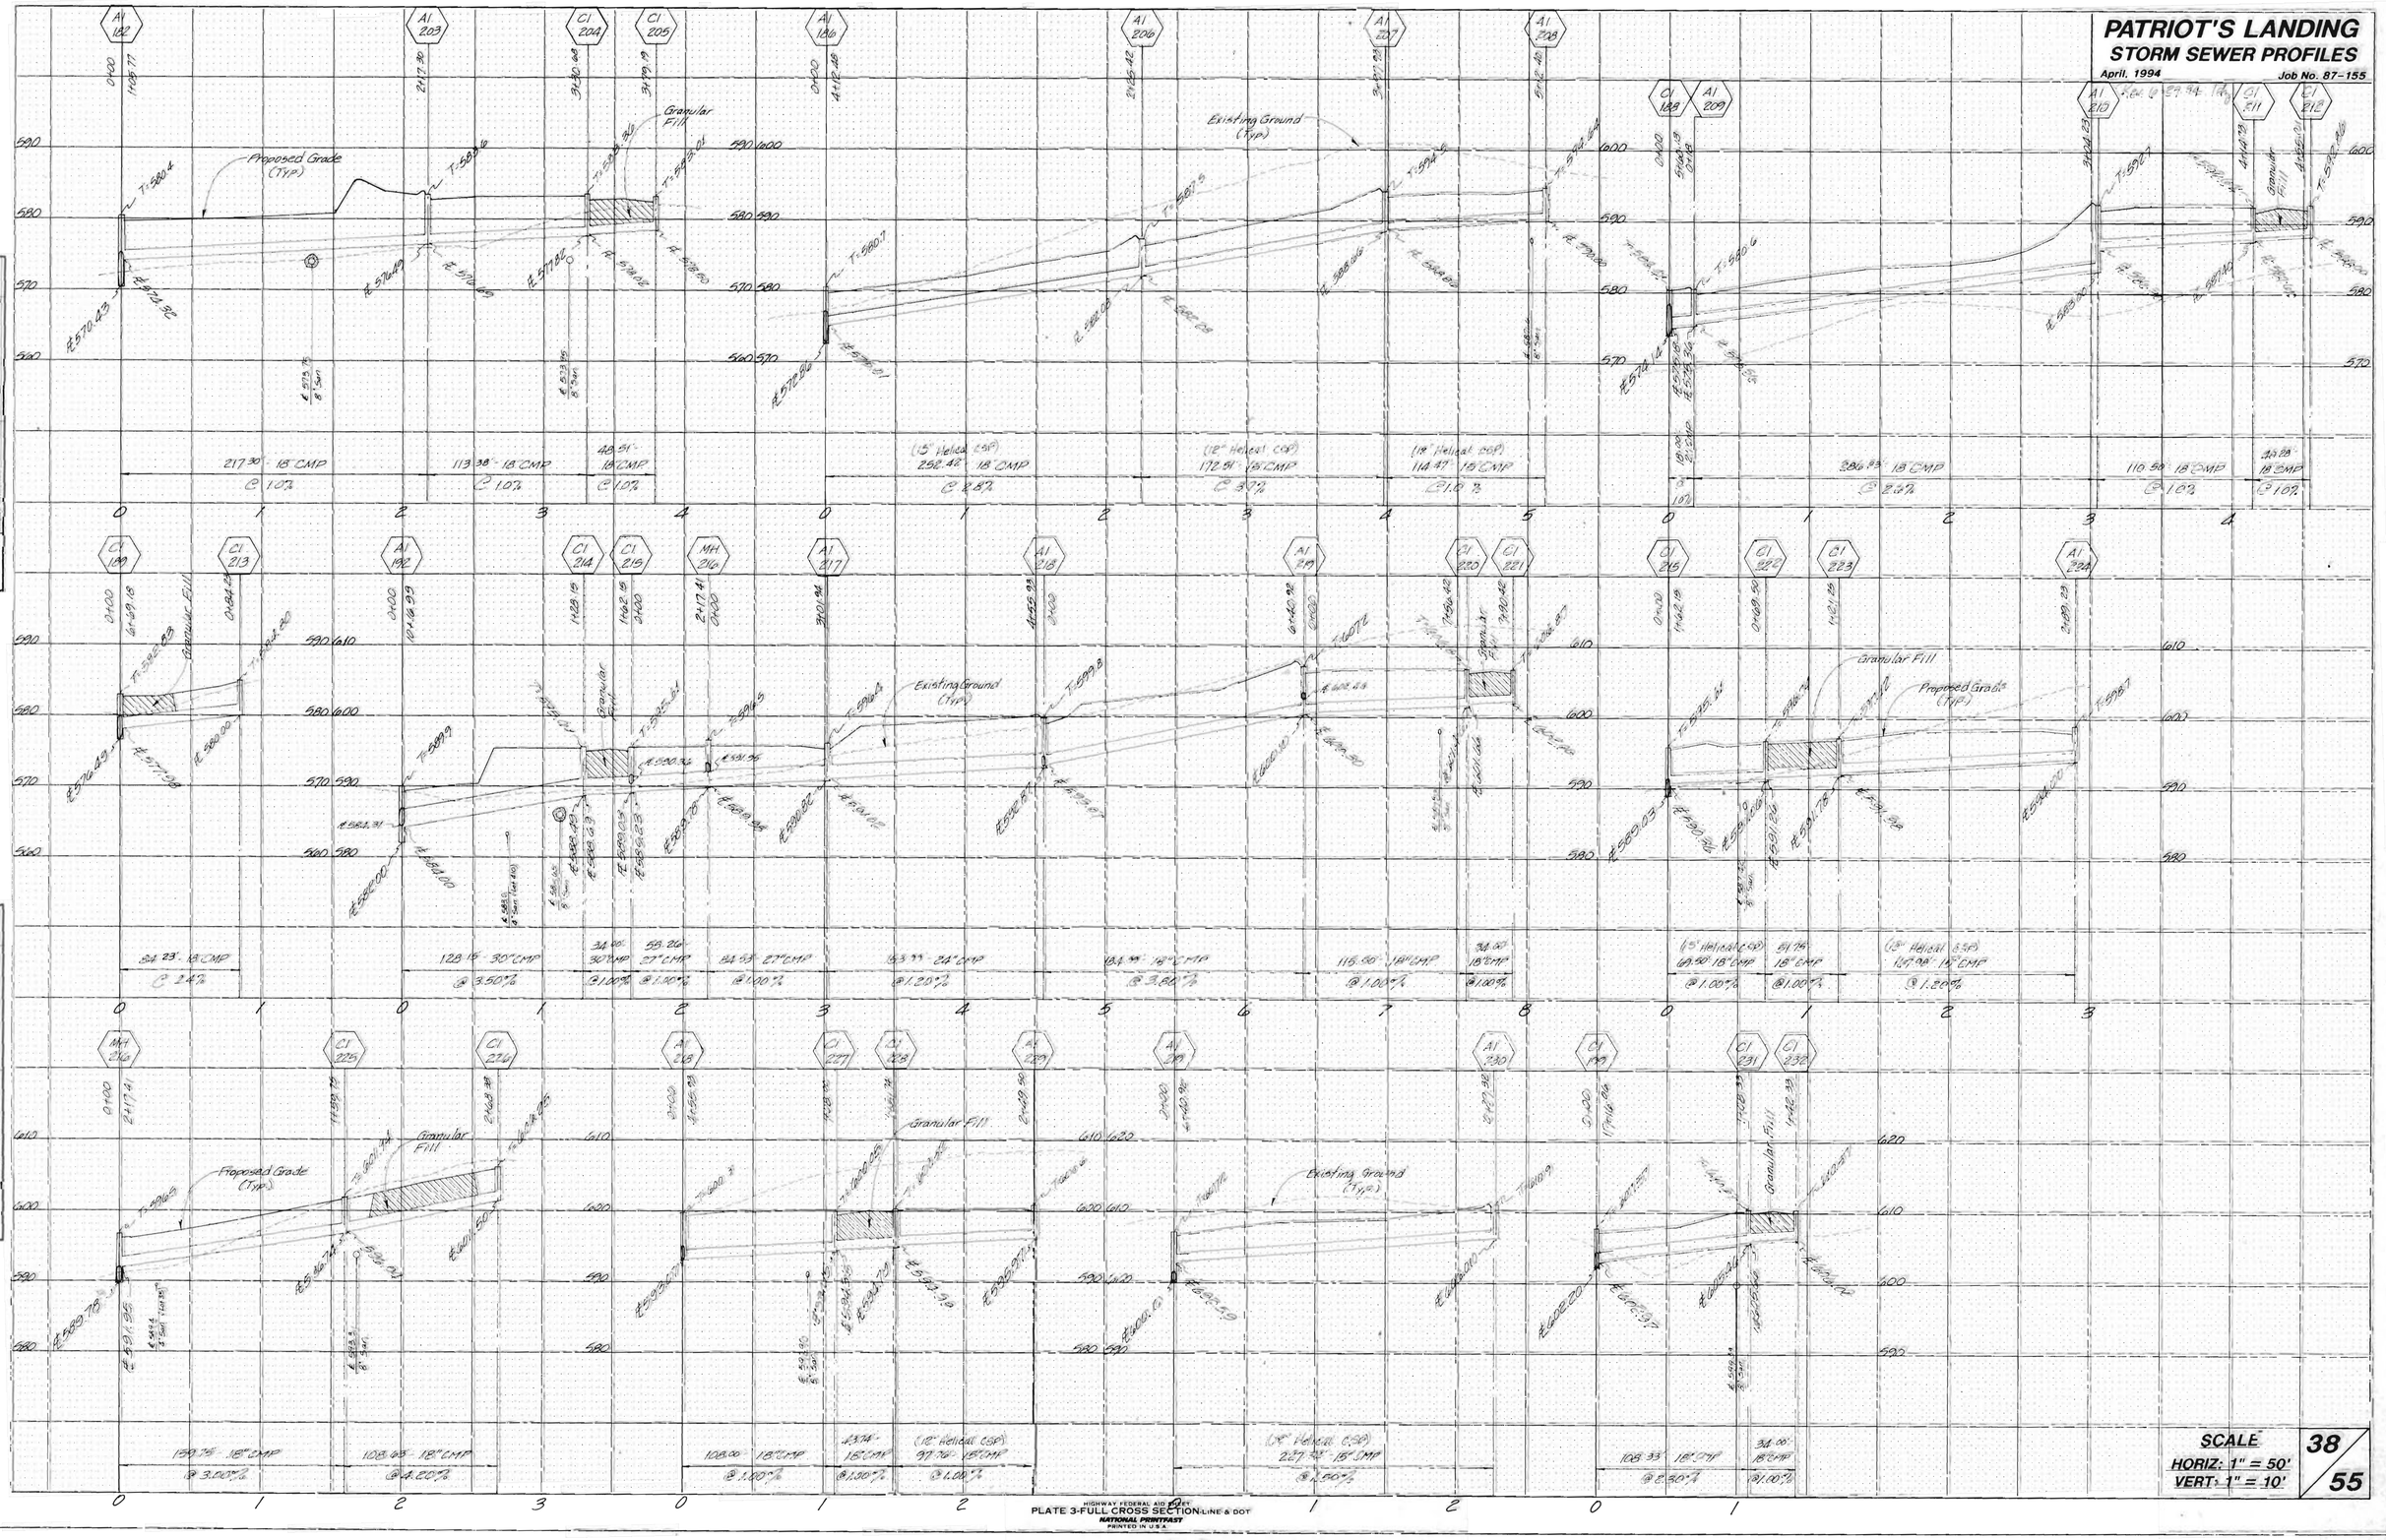

FINAL SURVEY	
SURVEYED	DATE
PLOTTED	
TEMPLATE	
AREAS	
AREAS CHECKED	
NOTE BOOK	
NO.	

ORIGINAL SURVEY	
SURVEYED	DATE
PLOTTED	
TEMPLATE	
AREAS	
AREAS CHECKED	
NOTE BOOK	
NO.	

SCALE
HORIZ: 1" = 50'
VERT: 1" = 10'

38/55