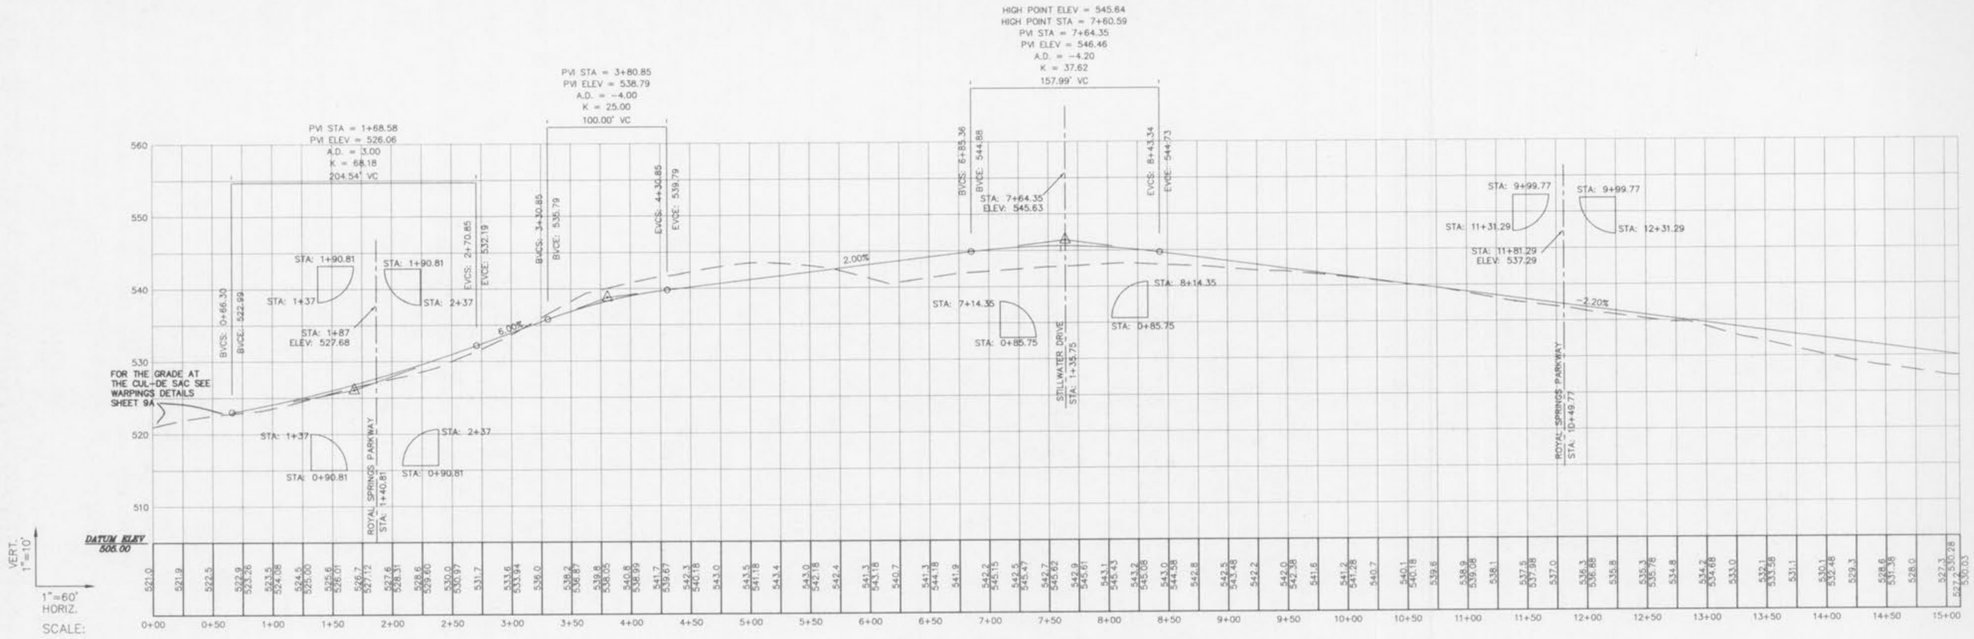

PEACEFUL VALLEY DRIVE

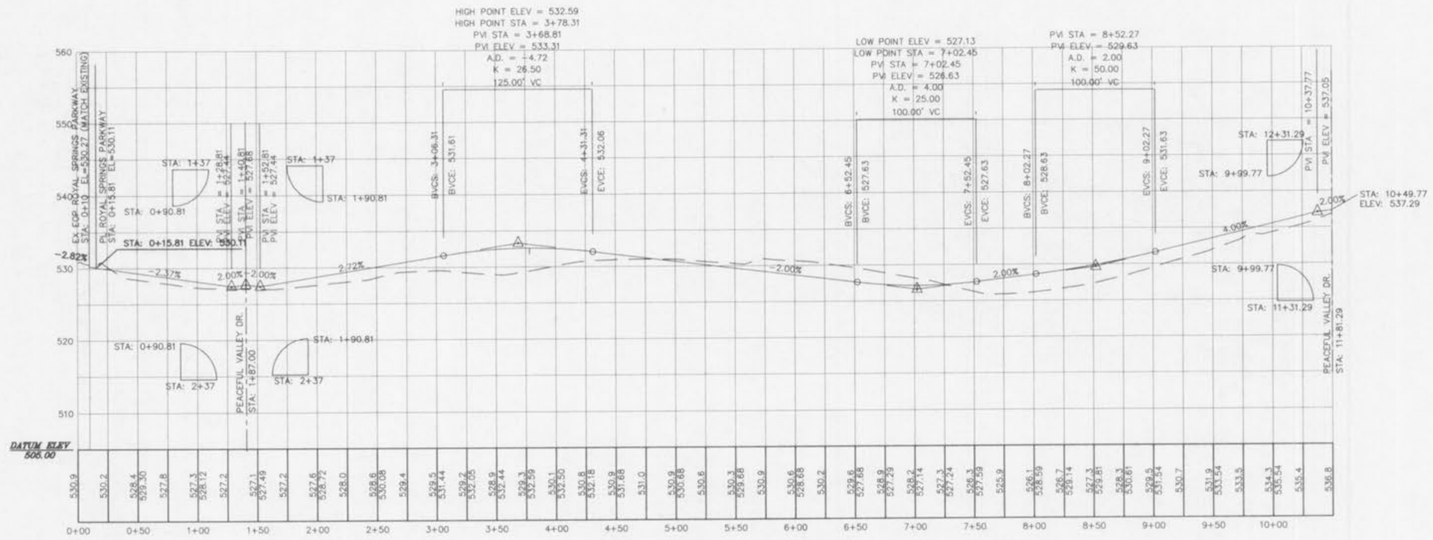

ROYAL SPRINGS PARKWAY

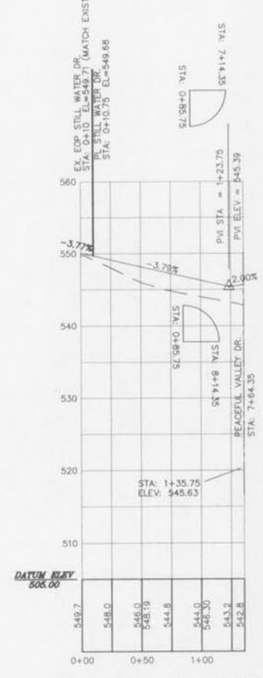

STILLWATER DRIVE

09/26/03 REVISED PER CITY OF SARDINIA, PRAIRIE AND ST. CHARLES COUNTY COMMENTS

IMPROVEMENT PLANS
PEACEFUL VALLEY
STREET PROFILES

ST. CHARLES ENGINEERING & SURVEYING, INC.
801 S. FIFTH STREET, SUITE 202
ST. CHARLES, MO 63301
TEL: (636) 947-0607 FAX: (636) 947-2448

STATE OF MISSOURI
MICHAEL A. SCHELL
NUMBER 2007
REGISTERED ENGINEER
9/25/03

ORDER NO.
02-0890

DATE
07/25/03