Eng

Perque St SW Detention Analysis

EXHIBIT A
EXISTING DRAINAGE AREA MAP
PERUQUE CROSSING
TWO TRACTS OF LAND IN
U.S. SURVEY 54,
AND FRACTIONAL SECTION 26,
TOWNSHIP 47 NORTH, RANGE 2 EAST
OF THE FIFTH PRINCIPAL MERIDIAN
ST. CHARLES COUNTY, MISSOURI

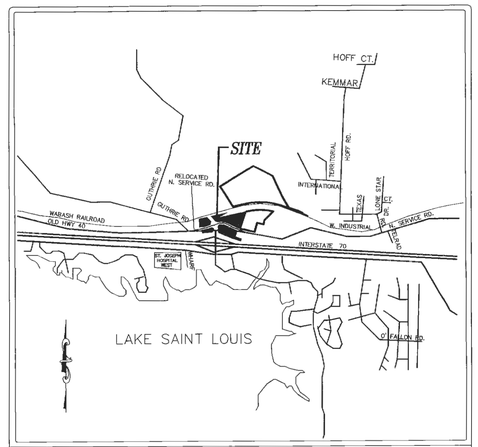

LOCATION MAP

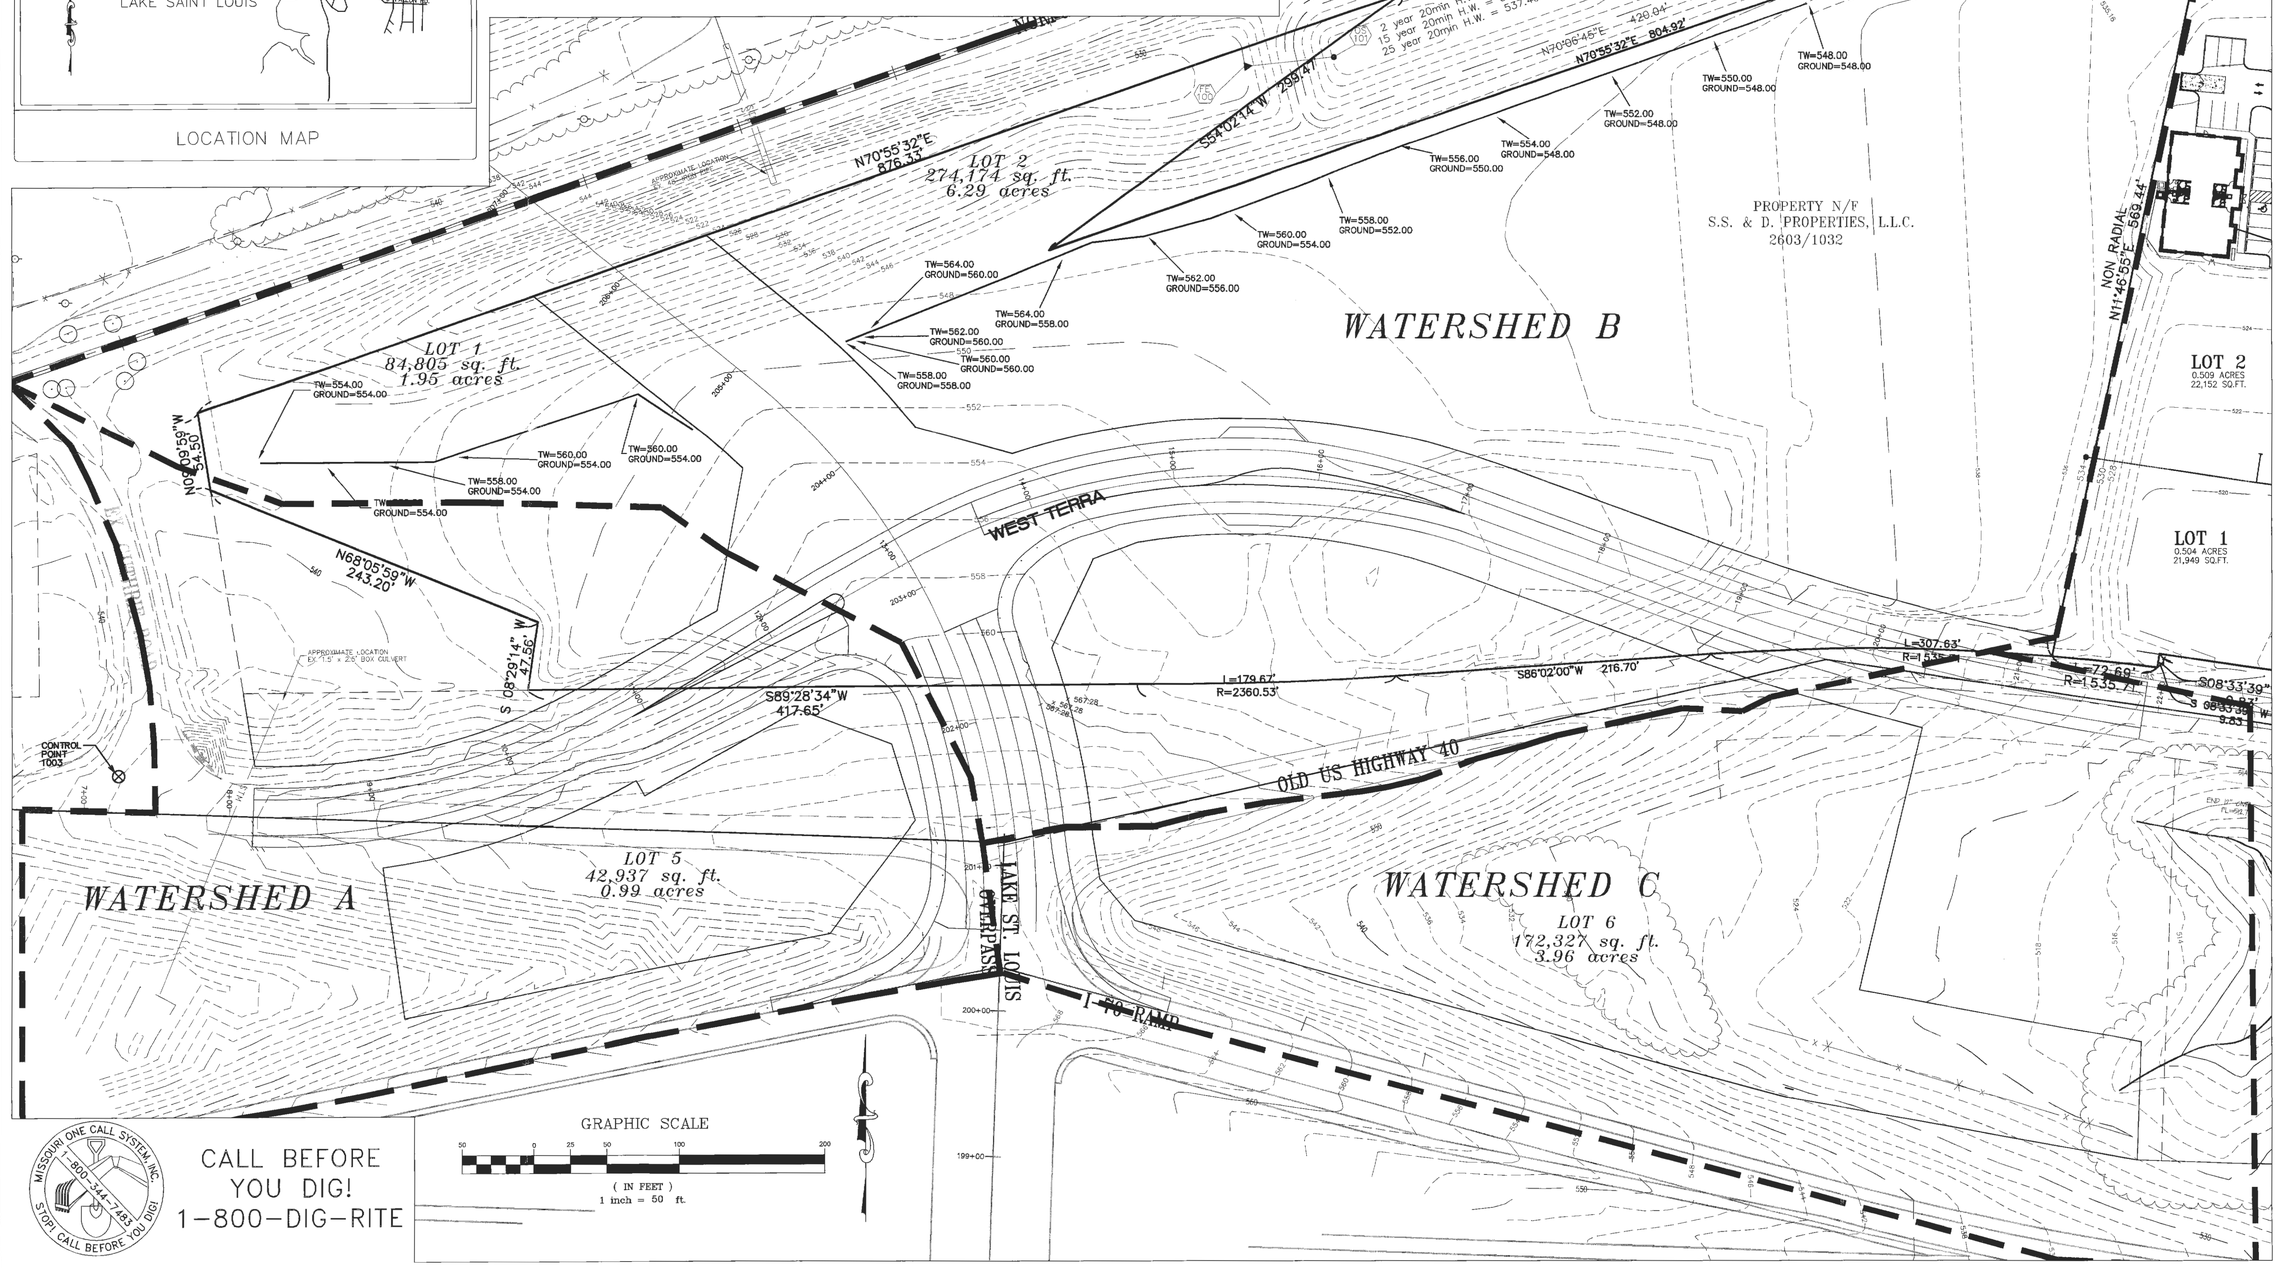

CALL BEFORE YOU DIG!
1-800-DIG-RITE

PREPARED FOR: S.S.&D. PROPERTIES, L.L.C.
501 FIRST CAPITOL DRIVE
ST. CHARLES, MISSOURI 63301
(636) 946-9753

DISCLAIMER OF RESPONSIBILITY
I hereby specify that the documents intended to be authenticated by my seal are limited to this sheet, and I hereby disclaim any responsibility for all other Drawings, Specifications, Estimates, Reports or other documents or instruments relating to or intended to be used for any part or parts of the architectural or engineering project or survey.

Copyright 2004
Bax Engineering Company, Inc.
All Rights Reserved

REVISIONS

ENGINEERING
PLANNING
SURVEYING
1052 South Cloverleaf Drive
St. Peters, MO. 63376-6445
636-928-5552
FAX 928-1718

3-31-04	DATE
00-11282C	PROJECT NUMBER
1 OF 2	SHEET OF
11282CMODOT	FILE NAME
TCF	DRAWN
TCF RLF	DESIGNED CHECKED

E:\DWG\A11000PLUS\11282C-Peruque Creek\CONSTRUCTION\MODOT-INTERCHANGE\11282CMODOTDAM.dwg, COVER SHEET-1, 4/6/2004 4:20:44 PM, Station 8 tcf