PINEWOOD PLACE ESTAT

STREET PROFILE

93-4757B APRIL,

REV. 5-5-

FINAL SURVEY
NOTE BOOK
NO.
SURVEYED
PLOTTED
TEMPLATE
AREAS
AREAS CHECKED
BY
DATE

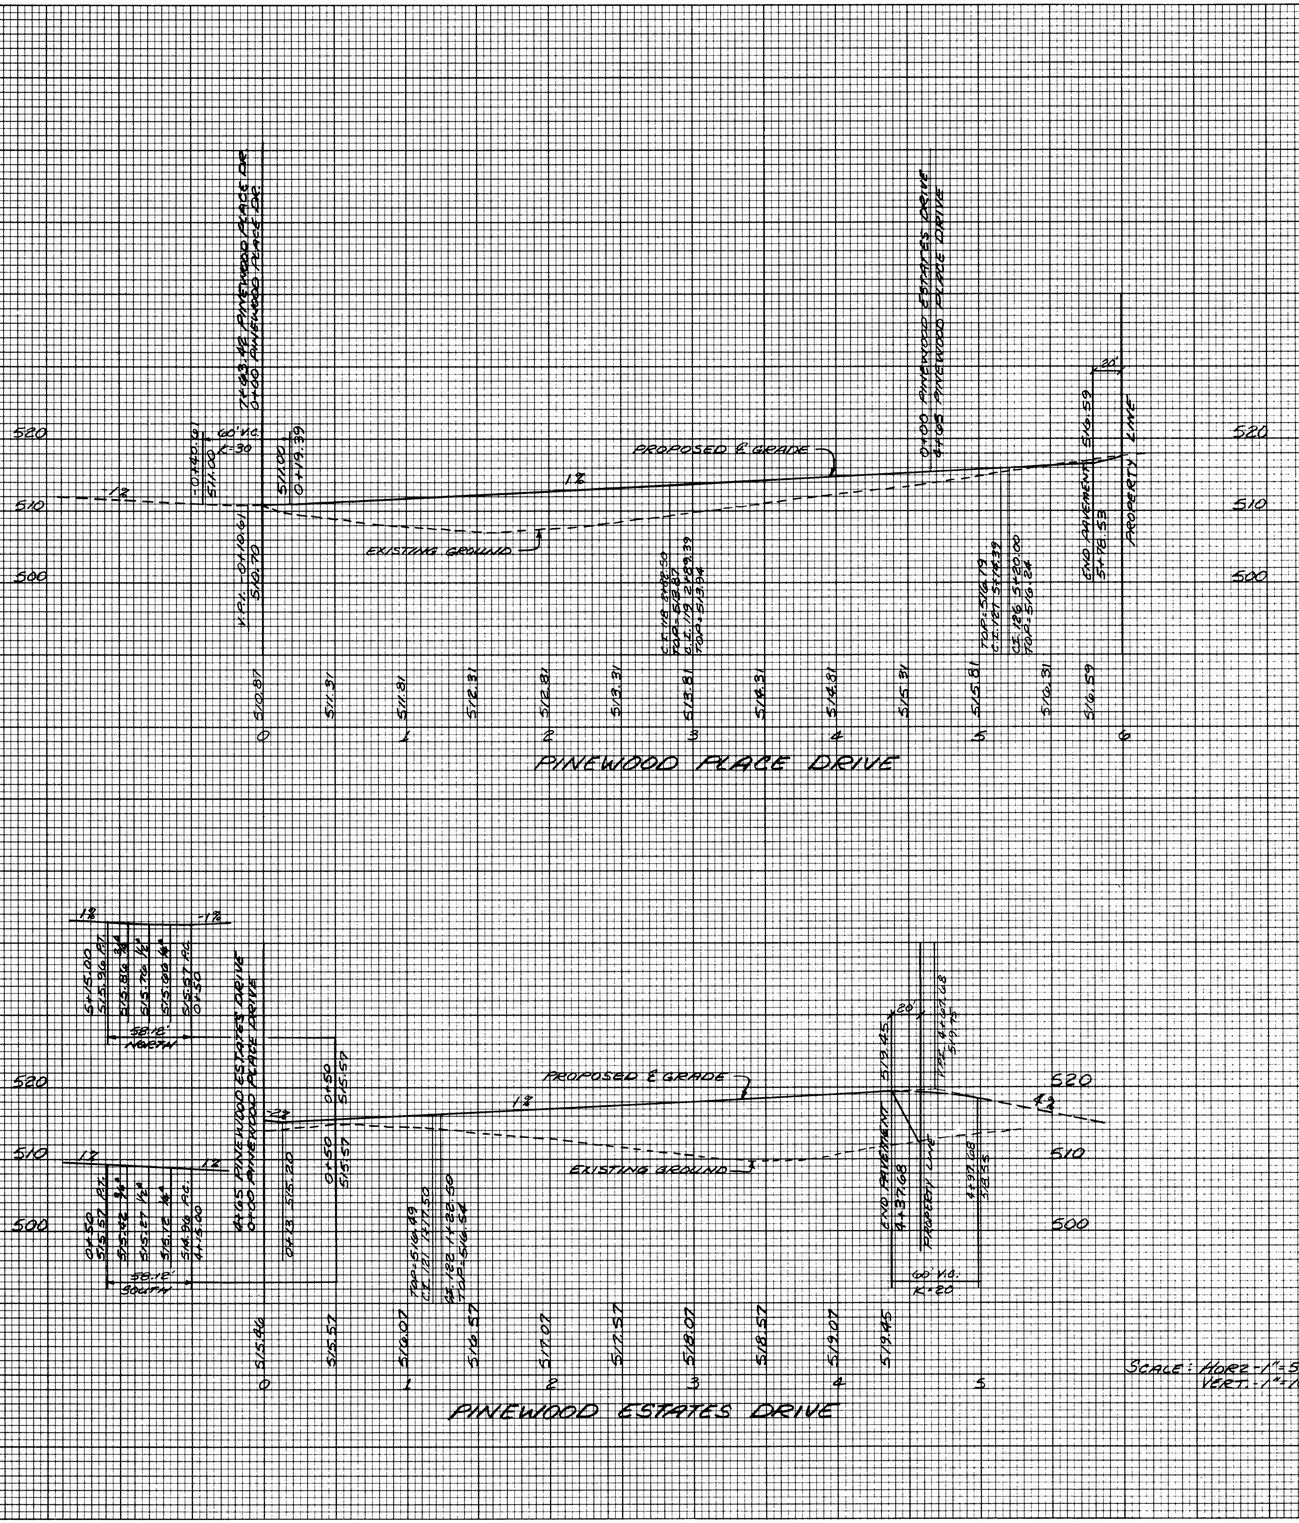

SCALE: HORZ-1"=50'
VERT:-1"=10'

HIGHWAY FEDERAL AID SHEET
PLATE 3-FULL CROSS SECTION FULL LINE
NATIONAL PRINTFAST
PRINTED IN U.S.A.

4/12