GRAPHIC SCALE

20 0 10 20 40 80

(IN FEET)
1 inch = 20 ft.

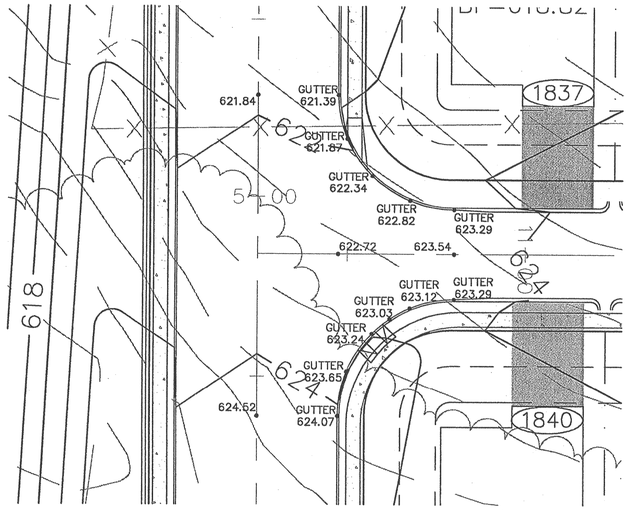

PAUL RENAUD BLVD. -
ENGLISH OAK DRIVE INTERSECTION

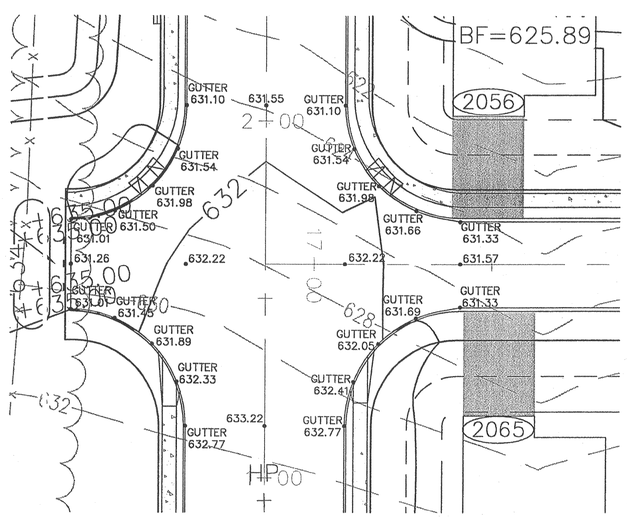

PAUL RENAUD BLVD. -
PRESTON WOODS PKWY INTERSECTION

RECEIVED
JUN 22 2006
ST. CHARLES COUNTY
COMMUNITY DEVELOPMENT DEPT.
DEVELOPMENT REVIEW DIVISION

ALL CUL-DE-SACS MUST BE HAND-FORMED BEGINNING AT THE PC'S OF THE ROUNDINGS. A CONTINUOUS SLOPE MUST BE MAINTAINED FROM THE CENTER OF THE CUL-DE-SAC TO THE CURB.

REVISIONS

DATE	DESC.
4/28/06	OWNER/COUNTY COMMENTS
5/18/06	ST. CHARLES CO. REVIEW COMMENTS
6/5/06	DUCKETT CREEK SAN DIST COMMENTS
6/5/06	PWSD #2 REVIEW COMMENTS
6/21/06	COUNTY COMMENTS

DEVELOPER/OWNER:
THE JONES COMPANY HOMES, L.L.C.
16640 CHESTERFIELD GROVE, SUITE 160
CHESTERFIELD, MO 63005
PHONE: (636) 537-7192

THE PROFESSIONAL, WHOSE SIGNATURE AND PERSONAL SEAL APPEAR HEREON ASSUMES RESPONSIBILITY ONLY FOR WHAT APPEARS ON THIS PAGE, AND DISCLAIMS (PURSUANT TO SECTION 327.411 RSMo) ANY RESPONSIBILITY FOR ALL OTHER PLANS, SPECIFICATIONS, ESTIMATES, REPORTS, OR OTHER DOCUMENTS OR INSTRUMENTS NOT SEALED BY THE UNDERSIGNED PROFESSIONAL RELATING TO, OR INTENDED TO BE USED FOR, ANY PART OR PARTS OF THE PROJECT TO WHICH THIS PAGE REFERS.

SEAL: STATE OF MISSOURI — JOHN F. HARSHBARGER — NUMBER E-29716 — REGISTERED PROFESSIONAL ENGINEER — 6/21/06

PRESTON WOODS - PHASE I
IMPROVEMENT PLANS

RHODES LANE
ST. CHARLES, MO. 63366

WARPING DETAILS

planning • engineering • surveying • landscape architecture
Cole and ASSOCIATES INCORPORATED
10777 sunset office dr. suite 10
saint louis, missouri 63127
p: 314 984 9887 f: 314 984 0587

DESIGNED BY JKW
DRAWN BY BJ
CHECKED BY JFH
DATE 2/2/06
Job Number 05-340
Sheet Number C7.1

USER: kknight TAB: C7.1
DATE: Jun 21, 2006 - 1:34pm
DRAWING: S:\JOBS\Jobs2005\05-340\LD5_05-340\dwg\PHASE I\IMPROVEMENT PLANS\0_IPLAN_C7.0 WARPING PLAN.dwg