PIDGEON PARK WEST PLAT 2

Mexico (Variable Width) Road

Missouri State Highway (Variable Width) "K"

Autumn Mist (50' Wide) Place

Autumn Chase

SHADED AREA (8.49 ACRES) INDICATES AREA INCLUDED IN STORM WATER DETENTION BASIN CAPACITY

SEE OFF SITE DRAINAGE AREA DETAIL

SCALE: 1" = 60'

0 60' 120' 180'

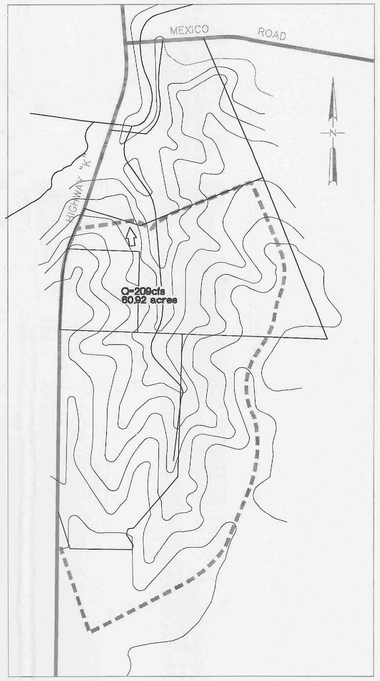

OFF SITE DRAINAGE AREA DETAIL

NO SCALE

SEE SHEET C3.0 FOR GRADING MODIFICATIONS AS PART OF THE RED ROBIN DEVELOPMENT.

PLANNING AND ZONING FILE # BA-V-05-66

PLANNING & ZONING NO. 99-87.03/99-87.04-3

FOR INFORMATIONAL PURPOSES ONLY

DEVELOPER
PACE PROPERTIES, INC.
1401 S. BRENTWOOD BLVD.
ST. LOUIS, MO 63144
PHONE: (314) 968-9898

Kuhlmann Design Group, Inc.
66 Progress Parkway
St. Louis, Missouri 63043-3706
Tel: (314) 434-8888
St. Louis, Missouri
Belleville, Illinois
St. Charles, Missouri

KdG

DISCLAIMER OF RESPONSIBILITY

I hereby specify that the documents intended to be authenticated by my seal are limited to this sheet, and I hereby disclaim any responsibility for all other Drawings, Specifications, Estimates, Reports or other documents or instruments relating to or intended to be used for any part or parts of the architectural or engineering project or survey.

EXPIRATION DATE 12/31/05

NO.	DATE	
1	11/03/03	CITY COMMENTS
2	12/11/03	CITY COMMENTS
3	3/03/04	MODOT/CITY
4	3/29/04	MODOT/CITY
5	4/27/04	MODOT/CITY

PROJECT NO.	CONTRACT NO.
980324	0004
DRAWN JEM	CHECKED JML
DATE 9/05/03	

DRAINAGE AREA MAP

SHEET 18 OF 18

C8.1

Copyright © 2004 Kuhlmann Design Group, Inc. All rights reserved.