WATER PLAN
ROYALLSPRINGS
APRIL 1992 91-3391

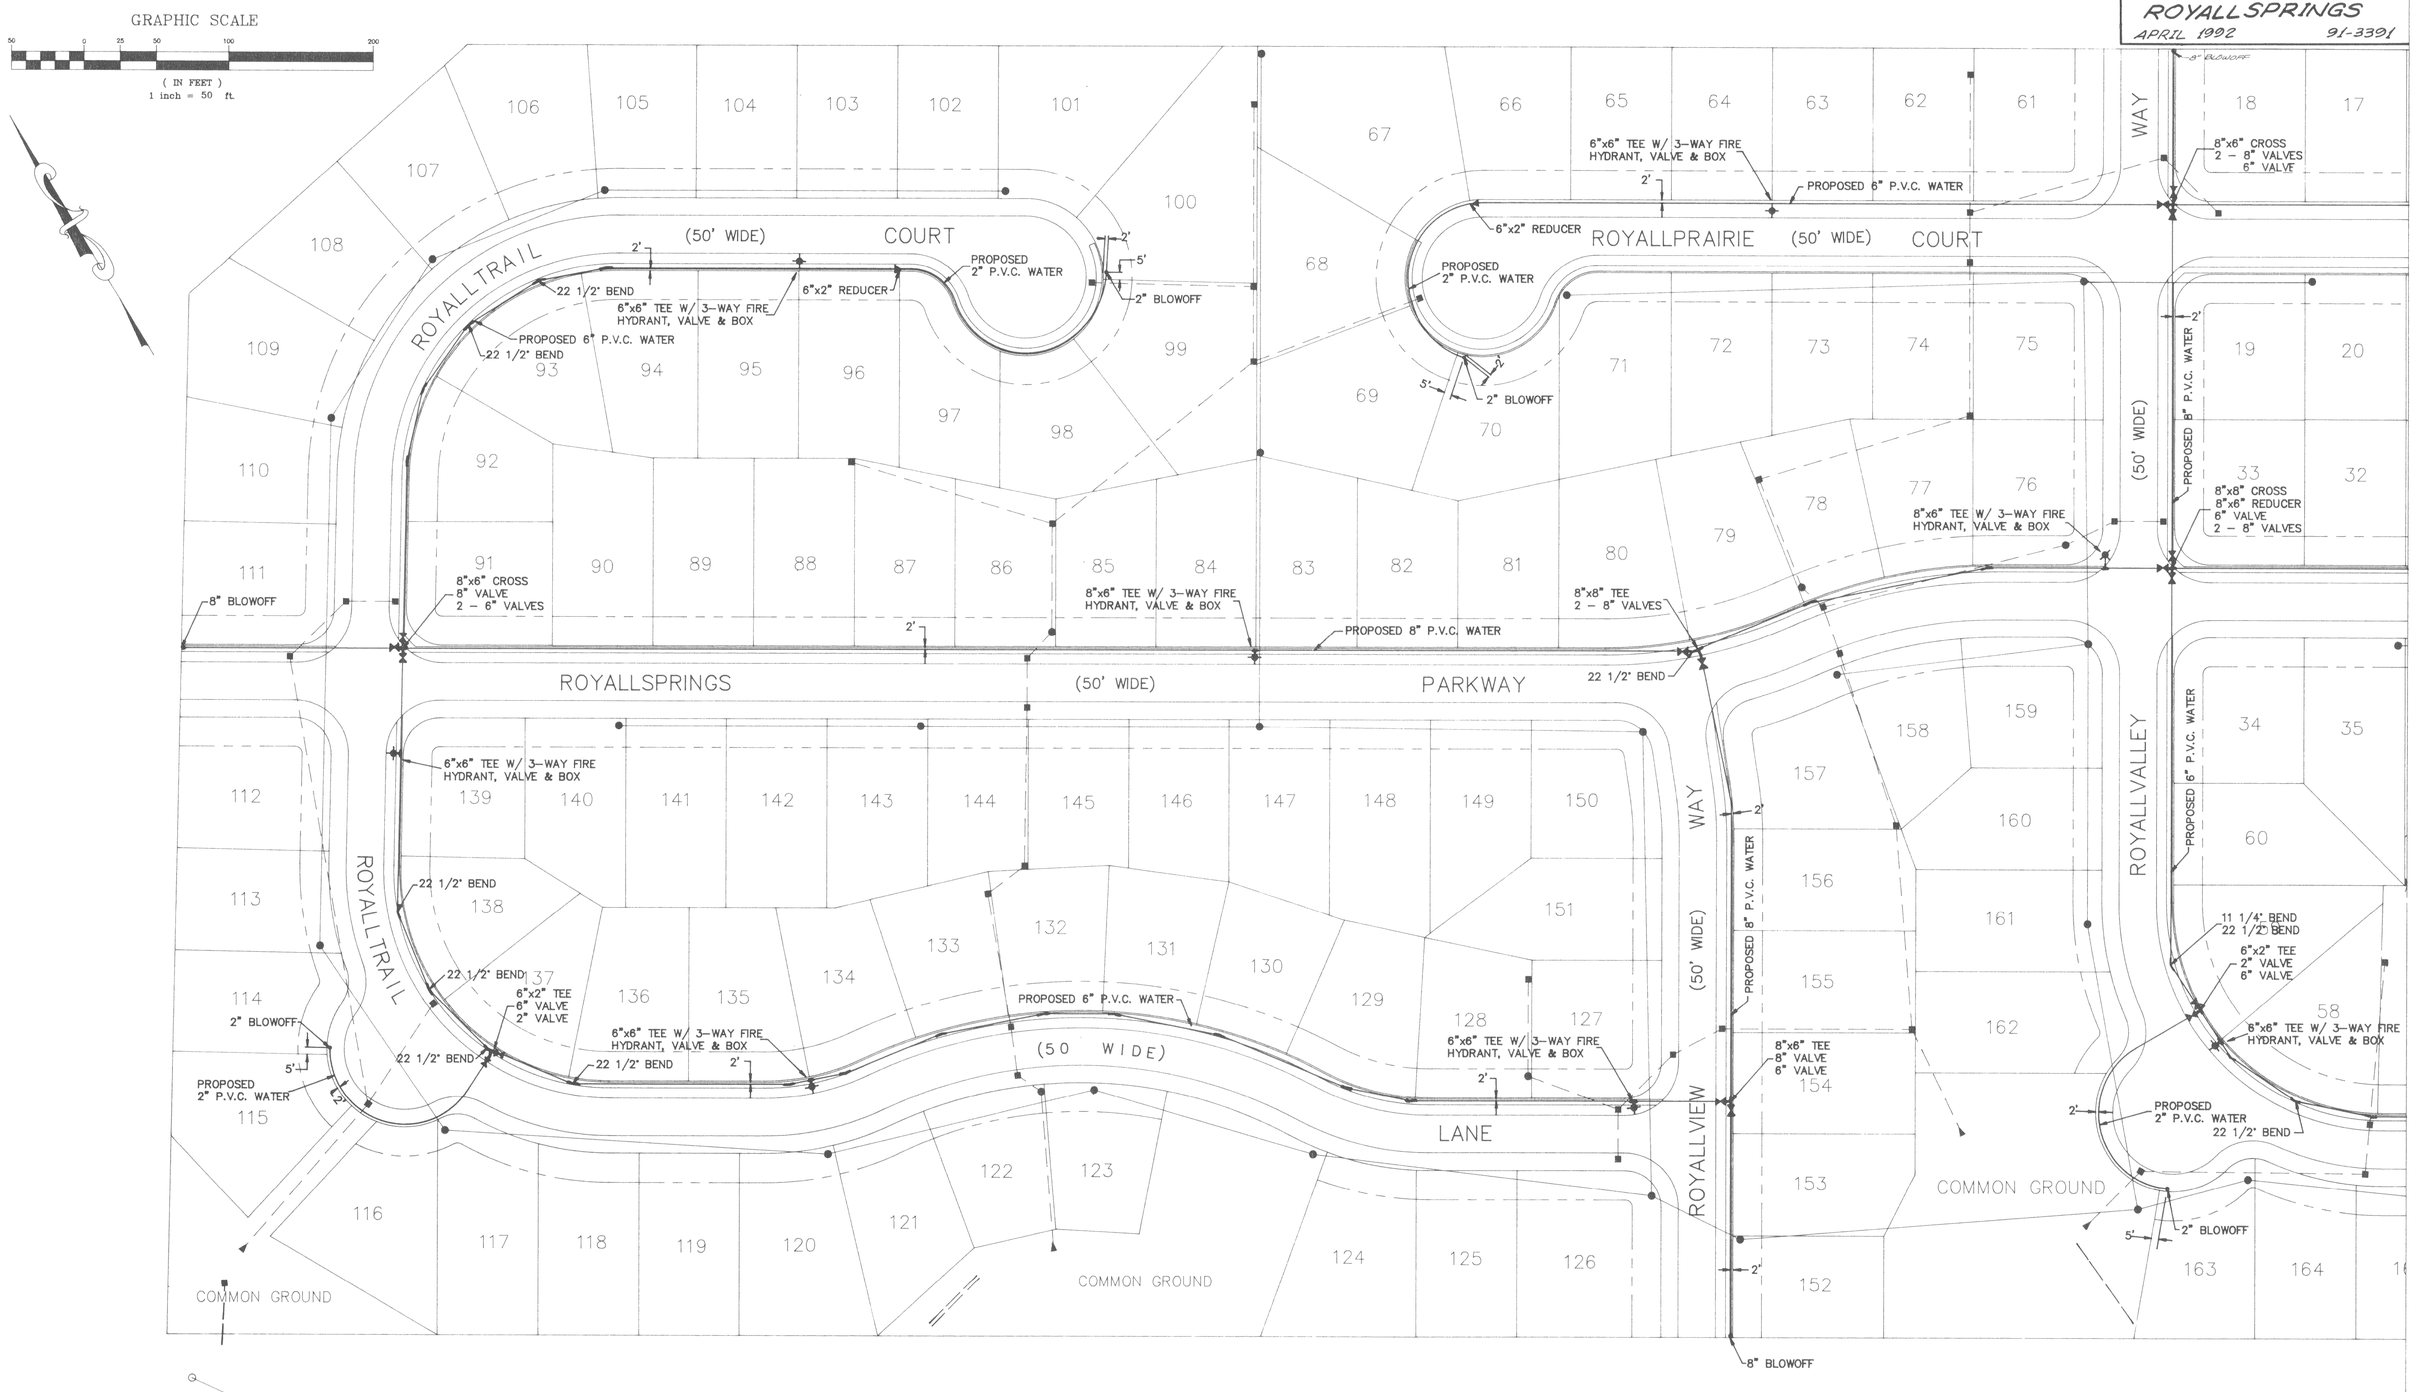

NOTE :
ALL BENDS ARE 11 1/4° BENDS UNLESS OTHERWISE NOTED.