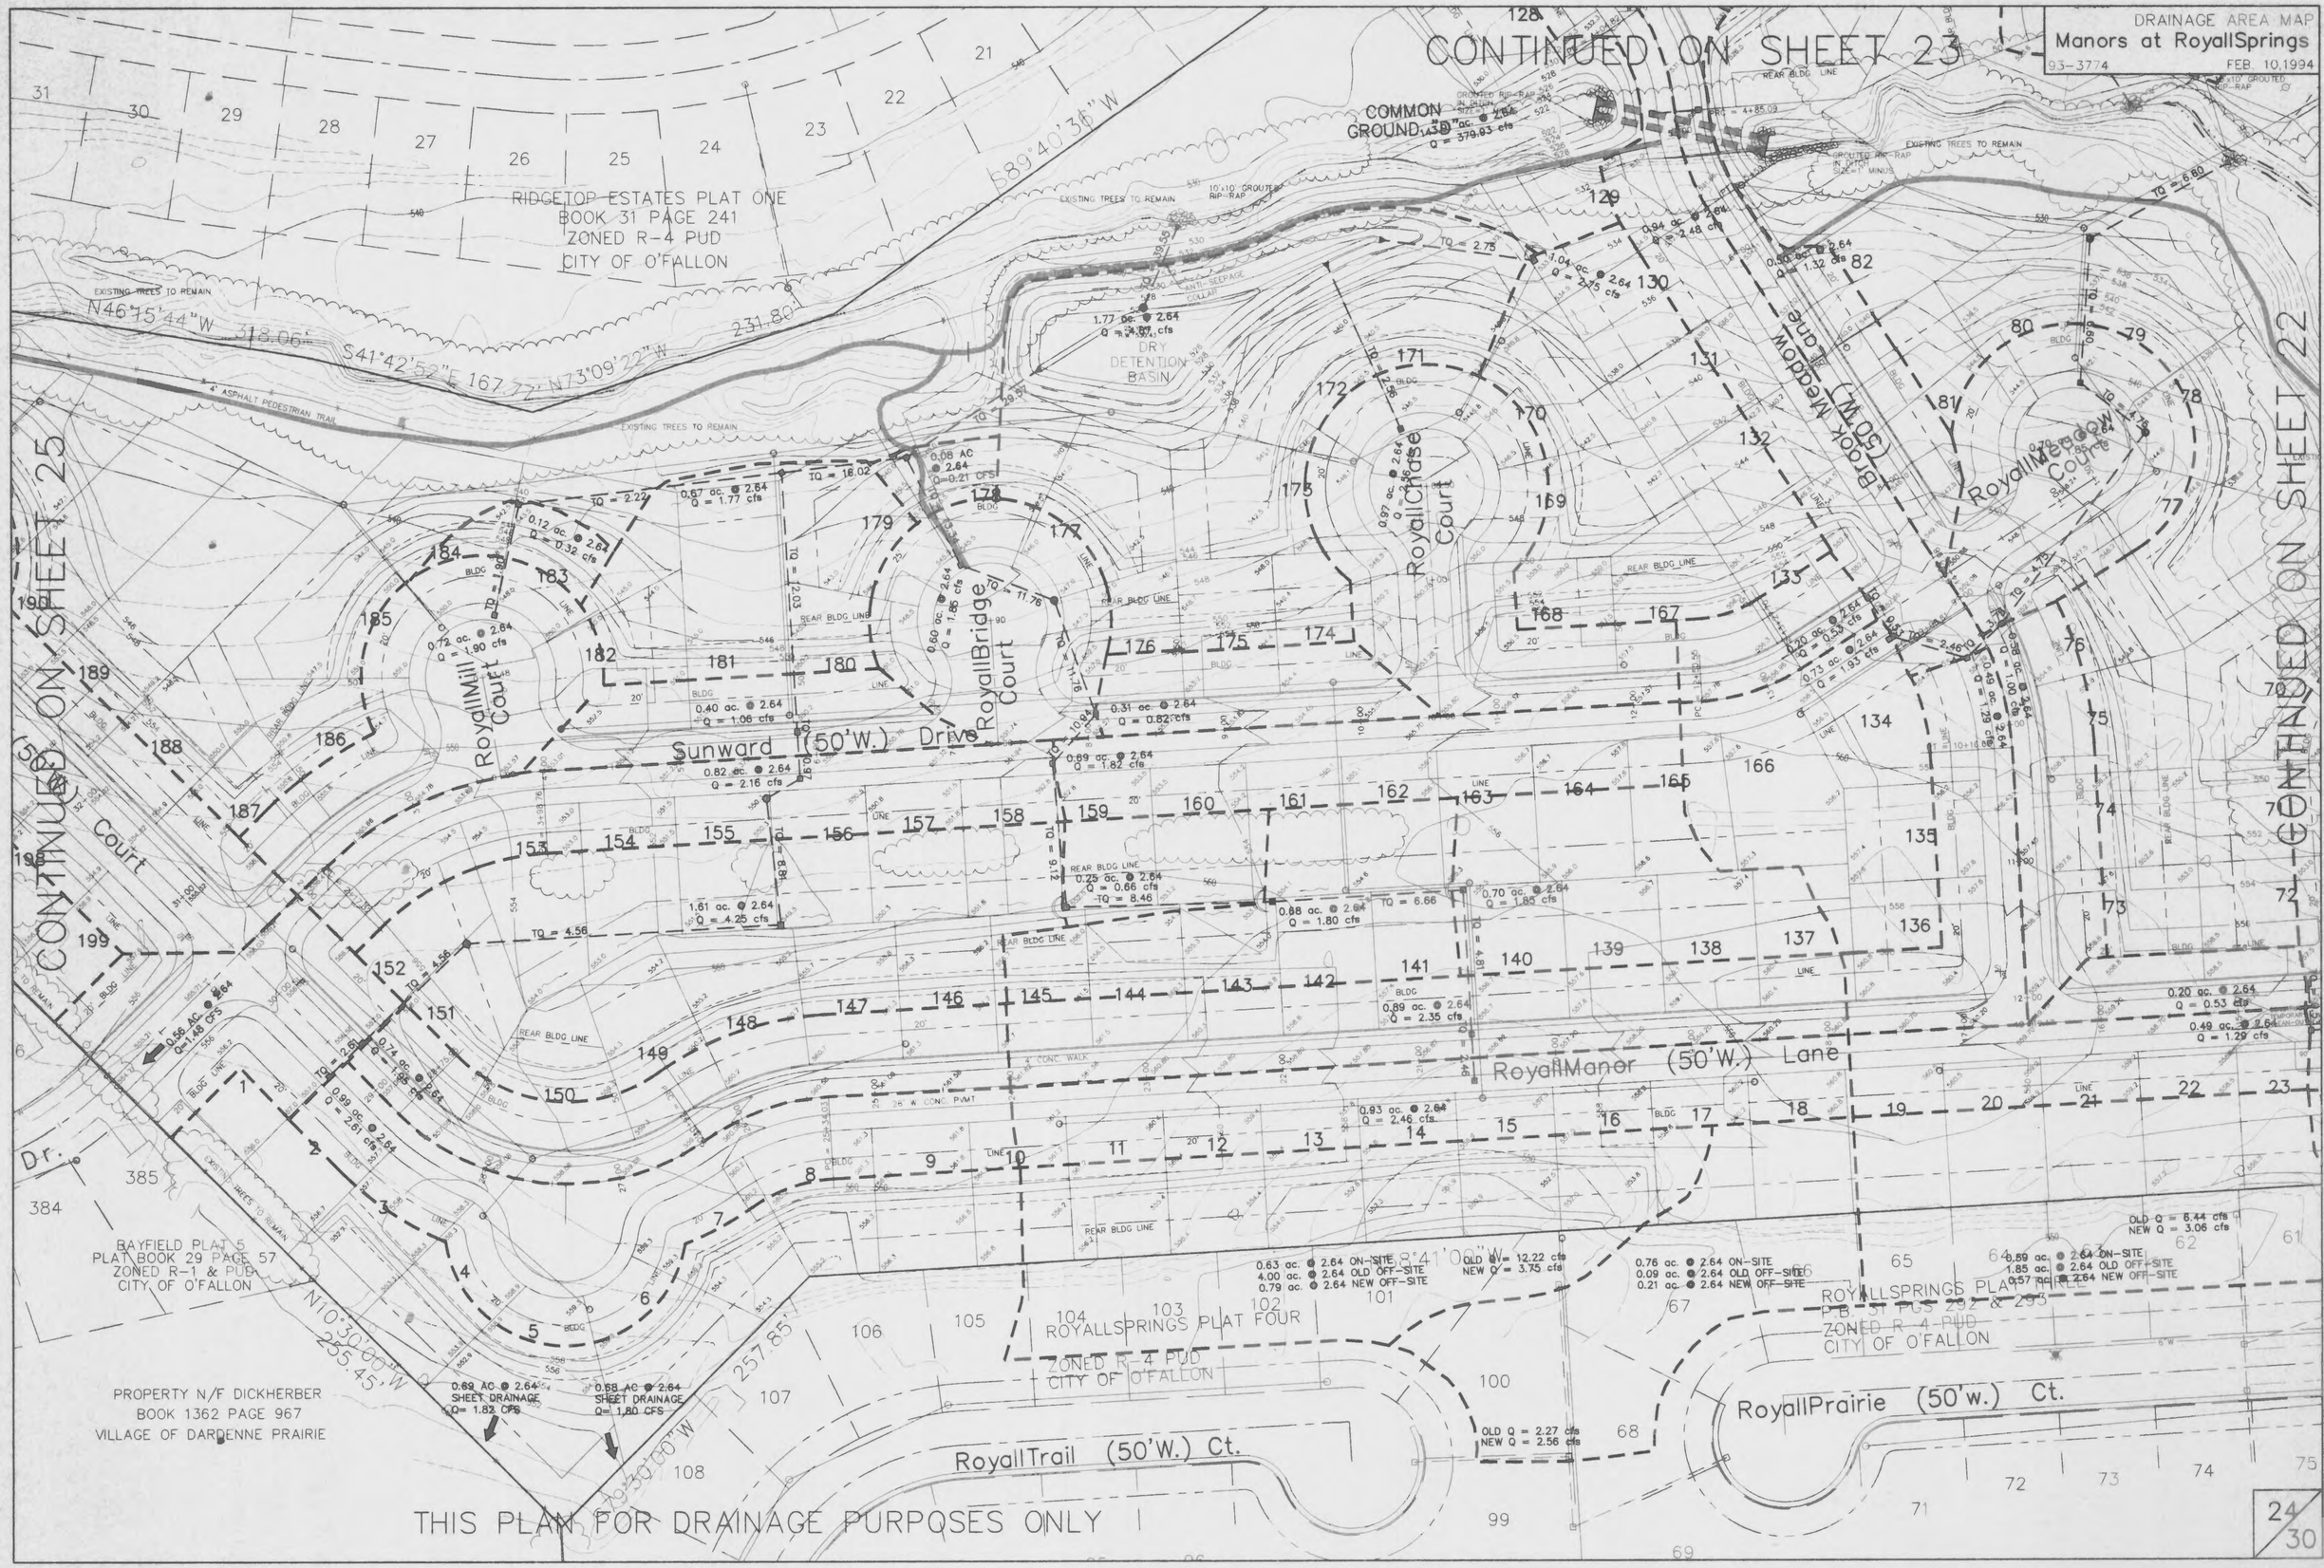
DRAINAGE AREA MAP
Manors at RoyallSprings
93-3774
FEB. 10,1994
CONTINUED ON SHEET 23
CONTINUED ON SHEET 25
CONTINUED ON SHEET 22
RIDGETOP ESTATES PLAT ONE
BOOK 31 PAGE 241
ZONED R-4 PUD
CITY OF O'FALLON
COMMON GROUND
DRY DETENTION BASIN
Sunward (50'W.) Drive
RoyallMill Court
RoyallBridge Court
RoyallChase Court
Brook Meadow (50'W.) Lane
RoyallMeadow Court
RoyallManor (50'W.) Lane
RoyallTrail (50'W.) Ct.
RoyallPrairie (50'w.) Ct.
ROYALLSPRINGS PLAT FOUR
ZONED R-4 PUD
CITY OF O'FALLON
ROYALLSPRINGS PLAT THREE
P.B. 31 PGS 292 & 293
ZONED R-4 PUD
CITY OF O'FALLON
BAYFIELD PLAT 5
PLAT BOOK 29 PAGE 57
ZONED R-1 & PUD
CITY OF O'FALLON
PROPERTY N/F DICKHERBER
BOOK 1362 PAGE 967
VILLAGE OF DARDENNE PRAIRIE
THIS PLAN FOR DRAINAGE PURPOSES ONLY
24/30