ISSUE	DATE / REMARKS
1	3-3-2015 Initial Submittal
2	5-7-2015 City Comments
3	6-26-2015 City & PWSD #2 Comments
4	11-5-2015 City Comments
5	12-10-2015 City Comments

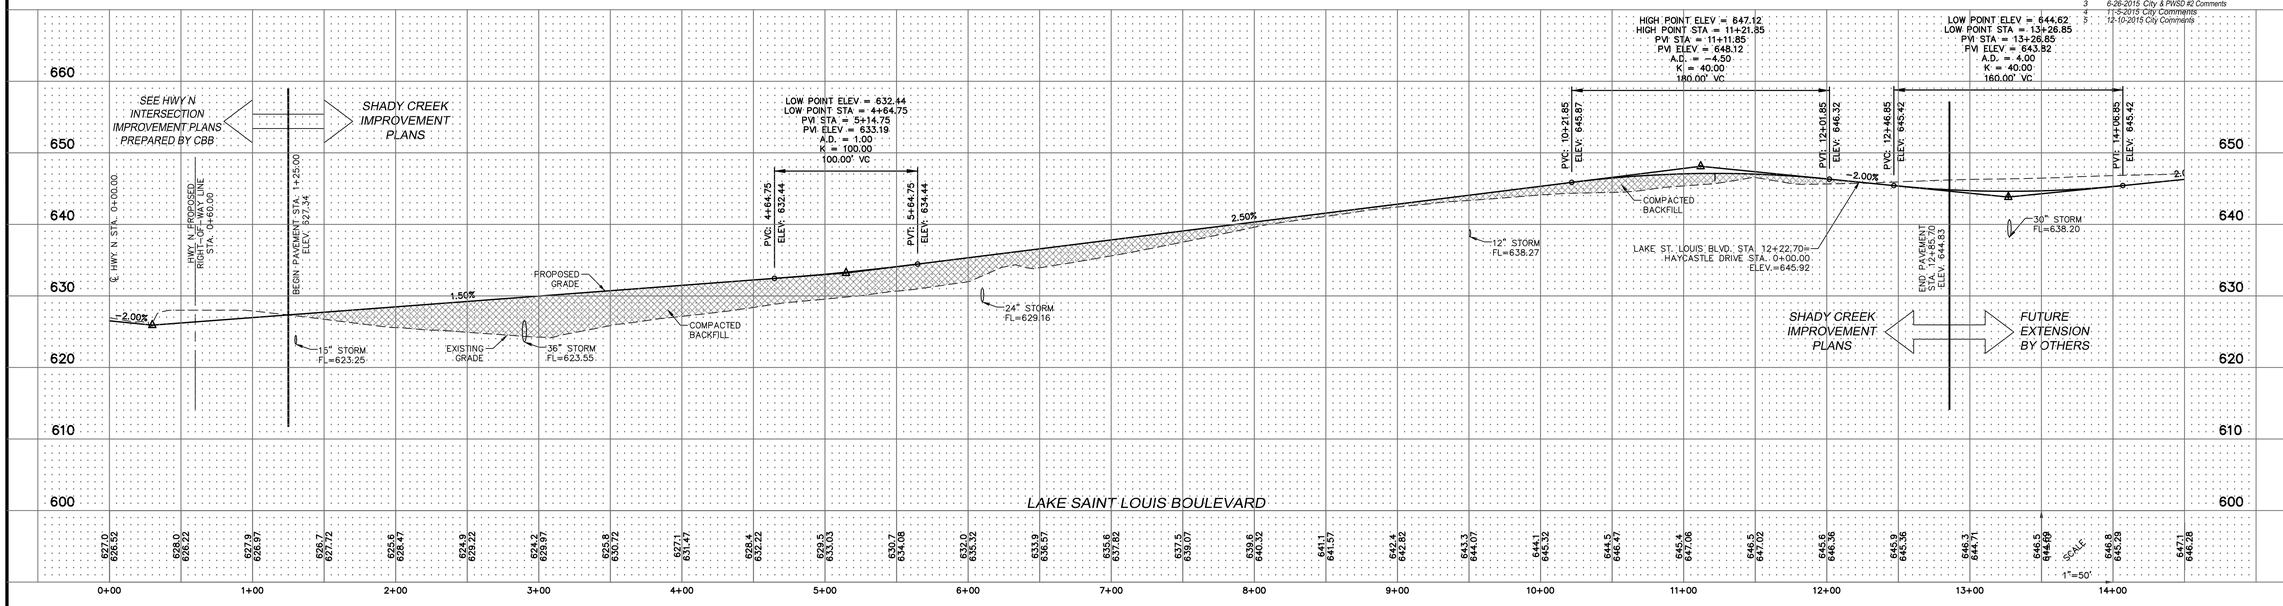

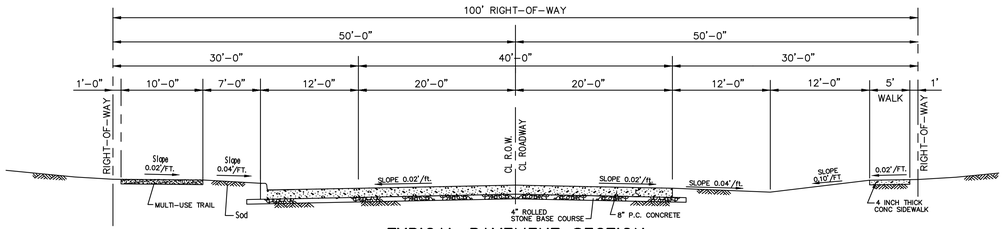

TYPICAL PAVEMENT SECTION
LAKE SAINT LOUIS BLVD. N.T.S.

RIGHT-OF-WAY TO BE PUBLIC
(STA. 1+25.00 TO STA. 2+56.00)

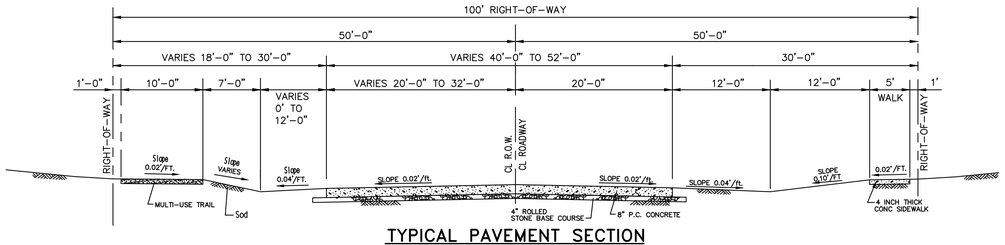

TYPICAL PAVEMENT SECTION
LAKE SAINT LOUIS BLVD. N.T.S.

RIGHT-OF-WAY TO BE PUBLIC
(STA. 2+56.00 TO STA. 3+16.00)

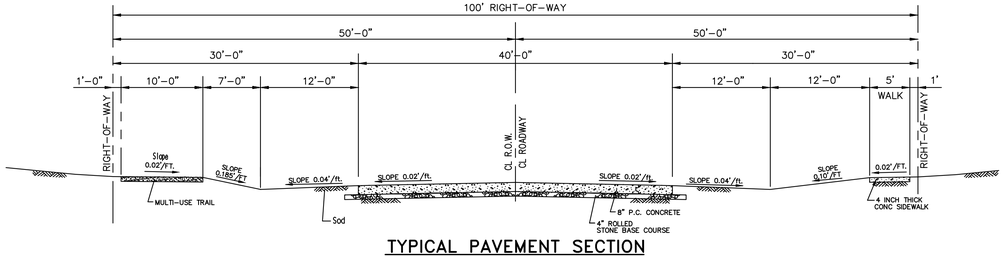

TYPICAL PAVEMENT SECTION
LAKE SAINT LOUIS BLVD.

N.T.S.

RIGHT-OF-WAY TO BE PUBLIC
(FROM STA. 3+16.00 TO STA. 6+75.00)

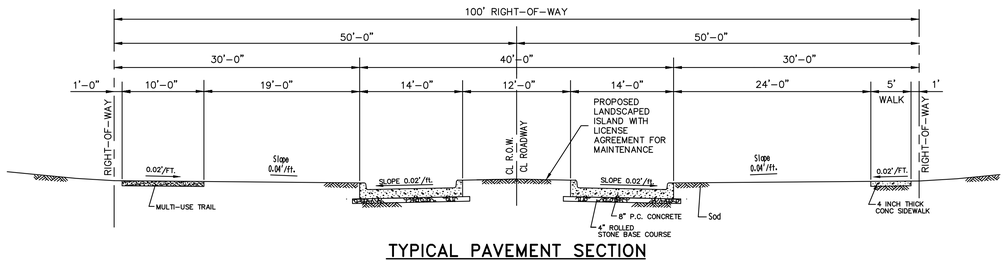

TYPICAL PAVEMENT SECTION
LAKE SAINT LOUIS BLVD.

N.T.S.

RIGHT-OF-WAY TO BE PUBLIC
(FROM STA. 6+75.00 TO STA. 10+00.00
AND STA. 12+22.70 TO STA. 12+85.70)

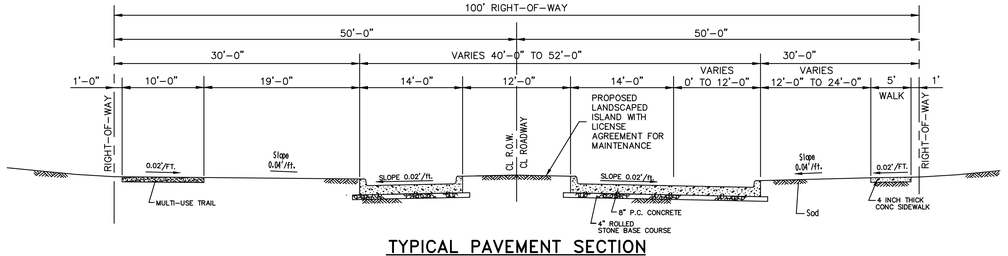

TYPICAL PAVEMENT SECTION
LAKE SAINT LOUIS BLVD.

N.T.S.

RIGHT-OF-WAY TO BE PUBLIC
(FROM STA. 10+00.00 TO STA. 12+22.70)

PROJECT TITLE

The Villages at Shady Creek

O'FALLON, MISSOURI

THE STERLING CO.
ENGINEERS & SURVEYORS
5055 New Baumgartner Road
St. Louis, Missouri 63129
Ph 314-487-0440 Fax 314-487-8944
www.sterling-eng-sur.com
Corporate Certificate of Authority #001348

The drawings, specifications and ideas, arrangements and designs shown on these plans are the property of Sterling Engineers & Surveyors and shall not be used in whole or in part for any purpose without the written permission of Sterling Engineers & Surveyors.

STATE OF MISSOURI
RODNEY ARNOLD
NUMBER PE-2002016612
PROFESSIONAL ENGINEER

Date: *12/10/2015*
RODNEY ARNOLD
LICENSE # PE-2002016612
Civil Engineer

Lombardo Homes of St. Louis, LLC
2299 Technology Drive, Suite 150
O'Fallon, Missouri 63368
Ph. (636) 265-2710
Fax (636) 695-3195
www.lombardohomesstlouis.com

STREET PROFILES

P+Z No. P&Z NO
City No. 15-162-SP
Date: 12/10/2015
Job No. 14-03-087

Page No.

6.1

IMP

"Final Plan" Approval Date: January 8, 2015 (26-14.01)

Drawing name: V:\1403087 CBR\FITH\Drawings\Engineering\Improvements\3087IMP-FG.dwg Plotted on: Dec 15, 2015 - 9:42am Plotted by: bmiller