ISSUE	DATE / REMARKS
1	3-3-2015 Initial Submittal
2	5-7-2015 City Comments
3	6-26-2015 City & PWSD #2 Comments
4	11-5-2015 City Comments
5	12-10-2015 City Comments

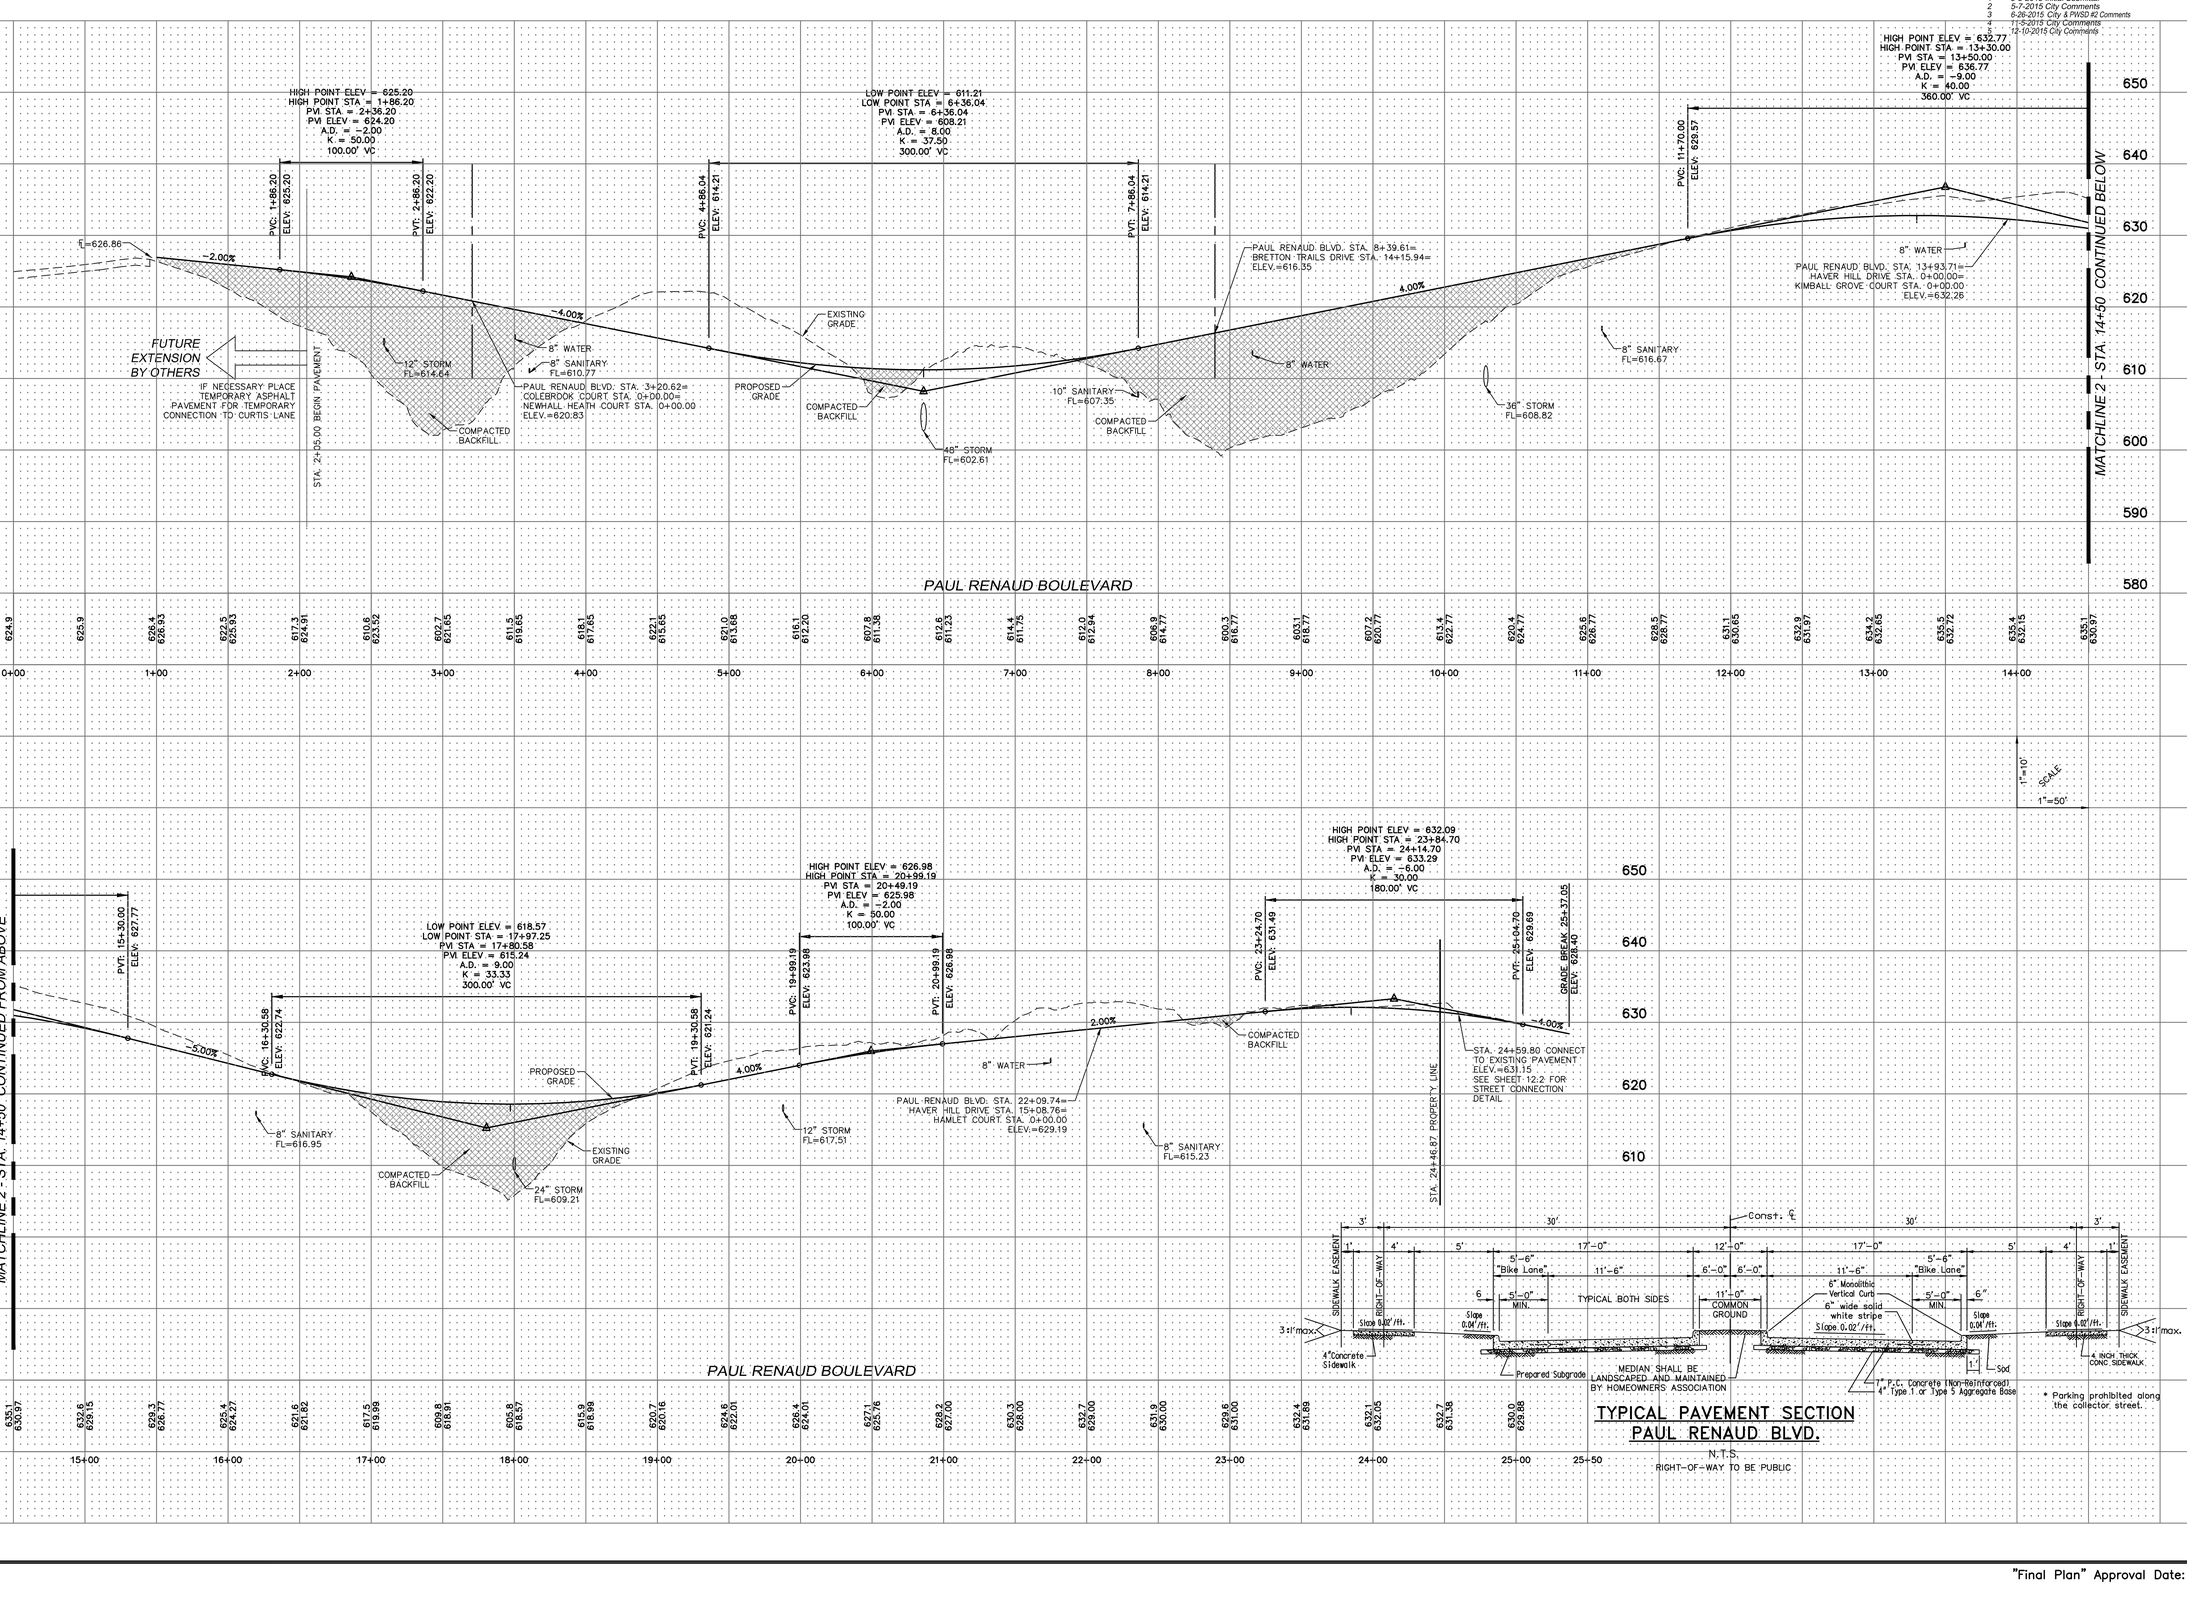

TYPICAL PAVEMENT SECTION
PAUL RENAUD BLVD.
N.T.S.
RIGHT-OF-WAY TO BE PUBLIC

* Parking prohibited along the collector street.

PROJECT TITLE

The Villages at Shady Creek

O'FALLON, MISSOURI

THE STERLING CO.
ENGINEERS & SURVEYORS
5055 New Baumgartner Road
St. Louis, Missouri 63129
Ph 314-487-0440 Fax 314-487-8944
www.sterling-eng-sur.com
Corporate Certificate of Authority #001348

These documents are the property of the Sterling Co. and are not to be used in any way without the written permission of the Sterling Co. All rights reserved. Unauthorized use of these documents is prohibited and will be subject to legal action.

STATE OF MISSOURI
RODNEY ARNOLD
NUMBER PE-2002016612
PROFESSIONAL ENGINEER

Date: *12/10/2015*
RODNEY ARNOLD
LICENSE # PE-2002016612
Civil Engineer

Lombardo Homes of St. Louis, LLC
2299 Technology Drive, Suite 150
O'Fallon, Missouri 63368
Ph. (636) 265-2710
Fax (636) 695-3195
www.lombardohomesstlouis.com

STREET PROFILES

P+Z No. P&Z NO
City No. 15-162-SP
Date: 12/10/2015
Job No. 14-03-087

Page No.

6.2

IMP

"Final Plan" Approval Date: January 8, 2015 (26-14.01)

Drawing name: V:\14\03087 GRIFFITH\Drawings\Engineering\Improvements\3087IMP-FG.dwg Plotted on: Dec 15, 2015, 9:43am Plotted by: bmotter