ISSUE	DATE / REMARKS
1	3-3-2015 Initial Submittal
2	5-7-2015 City Comments
3	6-26-2015 City & PWSD #2 Comments
4	11-5-2015 City Comments
5	12-10-2015 City Comments

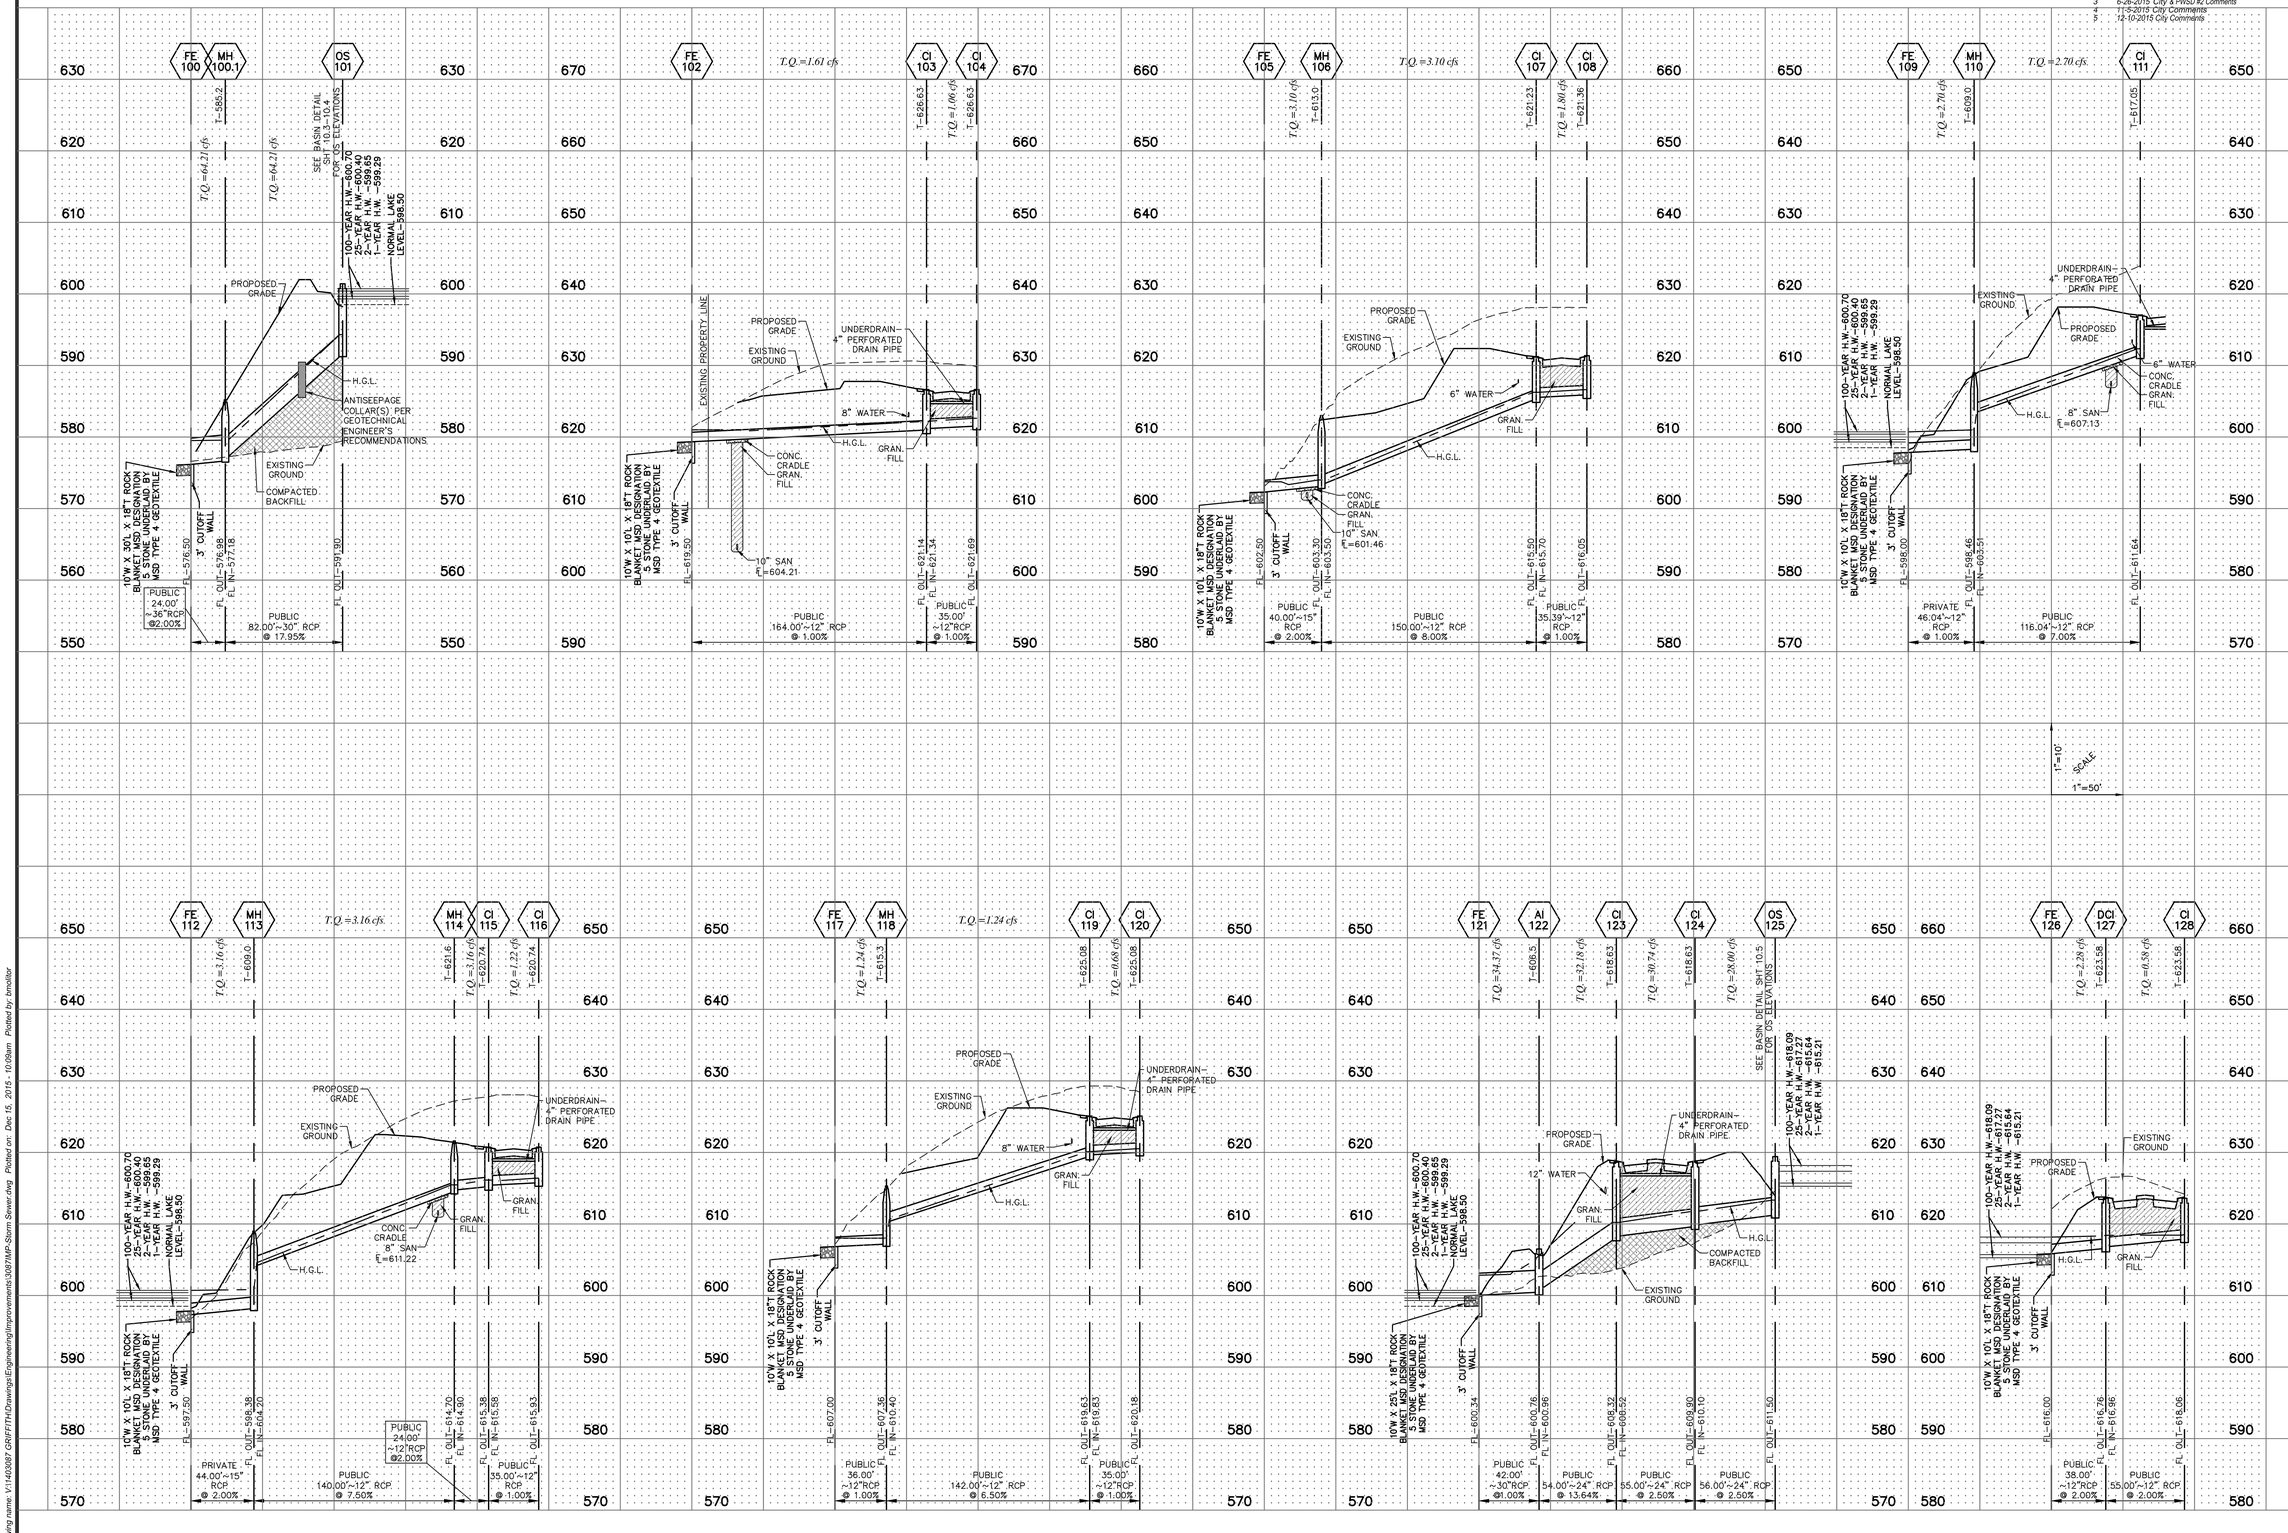

PROJECT TITLE

The Villages at Shady Creek

O'FALLON, MISSOURI

THE STERLING CO.
ENGINEERS & SURVEYORS
5055 New Baumgartner Road
St. Louis, Missouri 63129
Ph 314-487-0440 Fax 314-487-8944
www.sterling-eng-sur.com
Corporate Certificate of Authority #001348

These drawings are the property of the Sterling Company and shall not be used on any other project without the written consent of the Sterling Company. Reproducing, copying or otherwise using these drawings in whole or in part is prohibited. Any alterations to these drawings shall not be considered as instruments of service and the Sterling Company shall not be responsible for any alterations made to these drawings.

STATE OF MISSOURI
RODNEY ARNOLD
NUMBER PE-2002016612
PROFESSIONAL ENGINEER

Date: 12/10/2015
RODNEY ARNOLD
LICENSE # PE-2002016612
Civil Engineer

Lombardo Homes of St. Louis, LLC
2299 Technology Drive, Suite 150
O'Fallon, Missouri 63368
Ph. (636) 265-2710
Fax (636) 695-3195
www.lombardohomesstlouis.com

STORM PROFILES

P+Z No.	P&Z NO
City No.	15-162-SP
Date:	12/10/2015
Job No.	14-03-087

Page No.

8.3

IMP

"Final Plan" Approval Date: January 8, 2015 (26-14.01)

Drawing name: V:\1403087 OR\FITH\Drawings\Engineering\Improvements\3387IMP-Storm Sewer.dwg Plotted on: Dec 15, 2015 - 10:09am Plotted by: bmoller