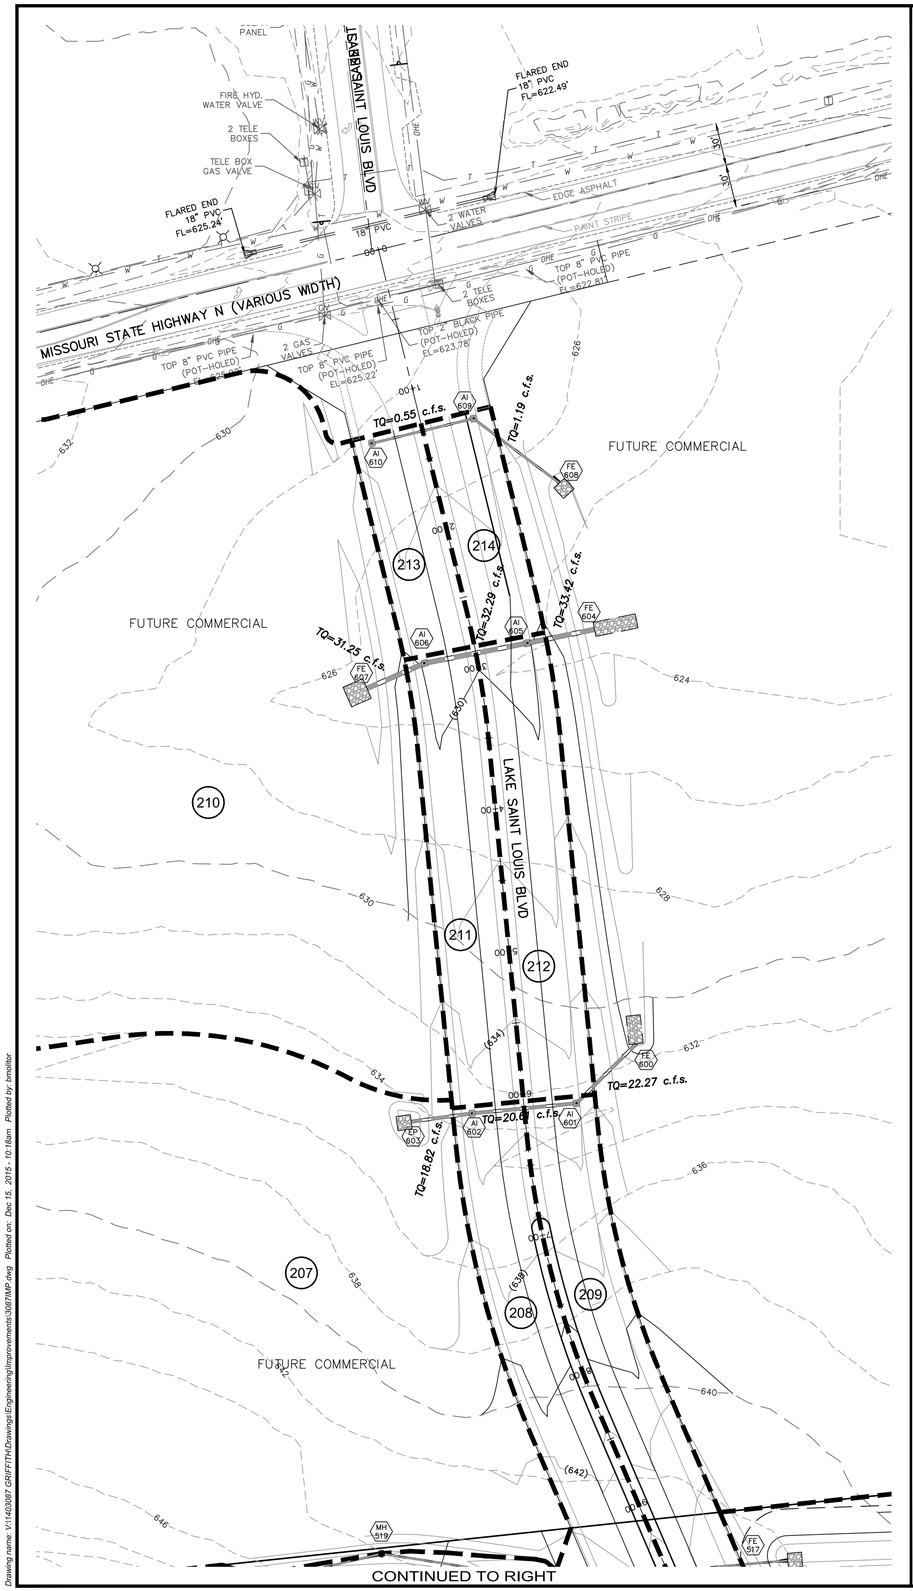

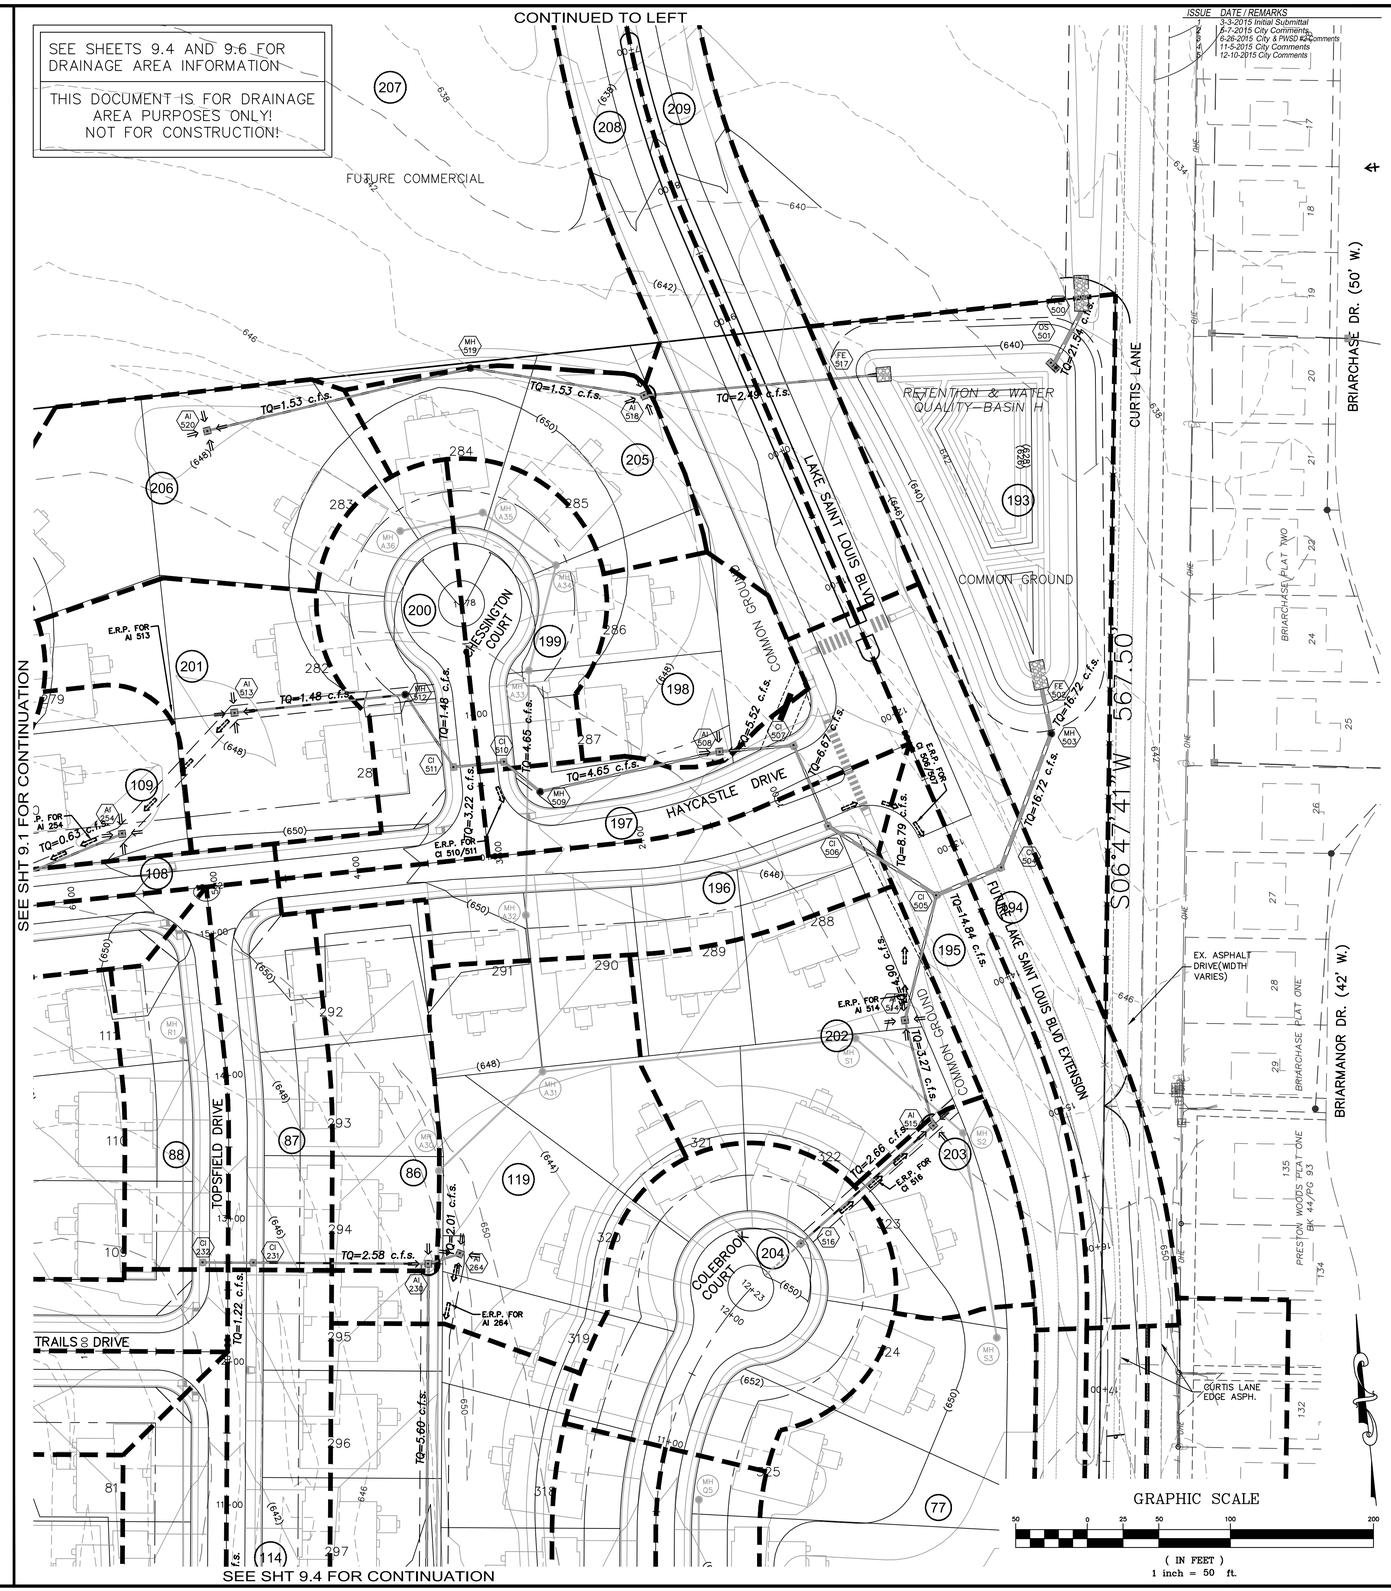

ISSUE	DATE / REMARKS
3	3-3-2015 Initial Submittal
4	4-7-2015 City Comments
5	6-26-2015 City & PWSD Comments
6	11-5-2015 City Comments
7	12-10-2015 City Comments

PROJECT TITLE

The Villages at Shady Creek

O'FALLON, MISSOURI

THE STERLING CO.
ENGINEERS & SURVEYORS
5055 New Baumgartner Road
St. Louis, Missouri 63129
Ph 314-487-0440 Fax 314-487-8944
www.sterling-eng-sur.com
Corporate Certificate of Authority #001348

The Engineer's Seal on these plans and specifications is for use on the project shown only. By the sealing and dating these plans on any sheet, all sheets, pages, reports, specifications, or other documents or instruments pertaining to this project are hereby certified by the undersigned Engineer. Any other use or reuse shall not be considered authorized by the Engineer unless written authorization is obtained from the Engineer. Any other use or reuse without written authorization is prohibited and unlawful, and shall be at the user's sole risk.

STATE OF MISSOURI
RODNEY ARNOLD
NUMBER PE-2002016612
PROFESSIONAL ENGINEER

Date: 12/10/2015
RODNEY ARNOLD
LICENSE # PE-2002016612
Civil Engineer

Lombardo Homes of St. Louis, LLC
2299 Technology Drive, Suite 150
O'Fallon, Missouri 63368
Ph. (636) 265-2710
Fax (636) 695-3195
www.lombardohomesstlouis.com

DRAINAGE AREA MAP

P+Z No.	P&Z NO
City No.	15-162-SP
Date:	12/10/2015
Job No.	14-03-087

Page No.

9.2

IMP

"Final Plan" Approval Date: January 8, 2015 (26–14.01)

Drawing name: V:\1403087 GRIFFITH\Drawings\Engineering\Improvements\3087MP.dwg Plotted on: Dec 15, 2015 - 10:18am Plotted by: bmoller