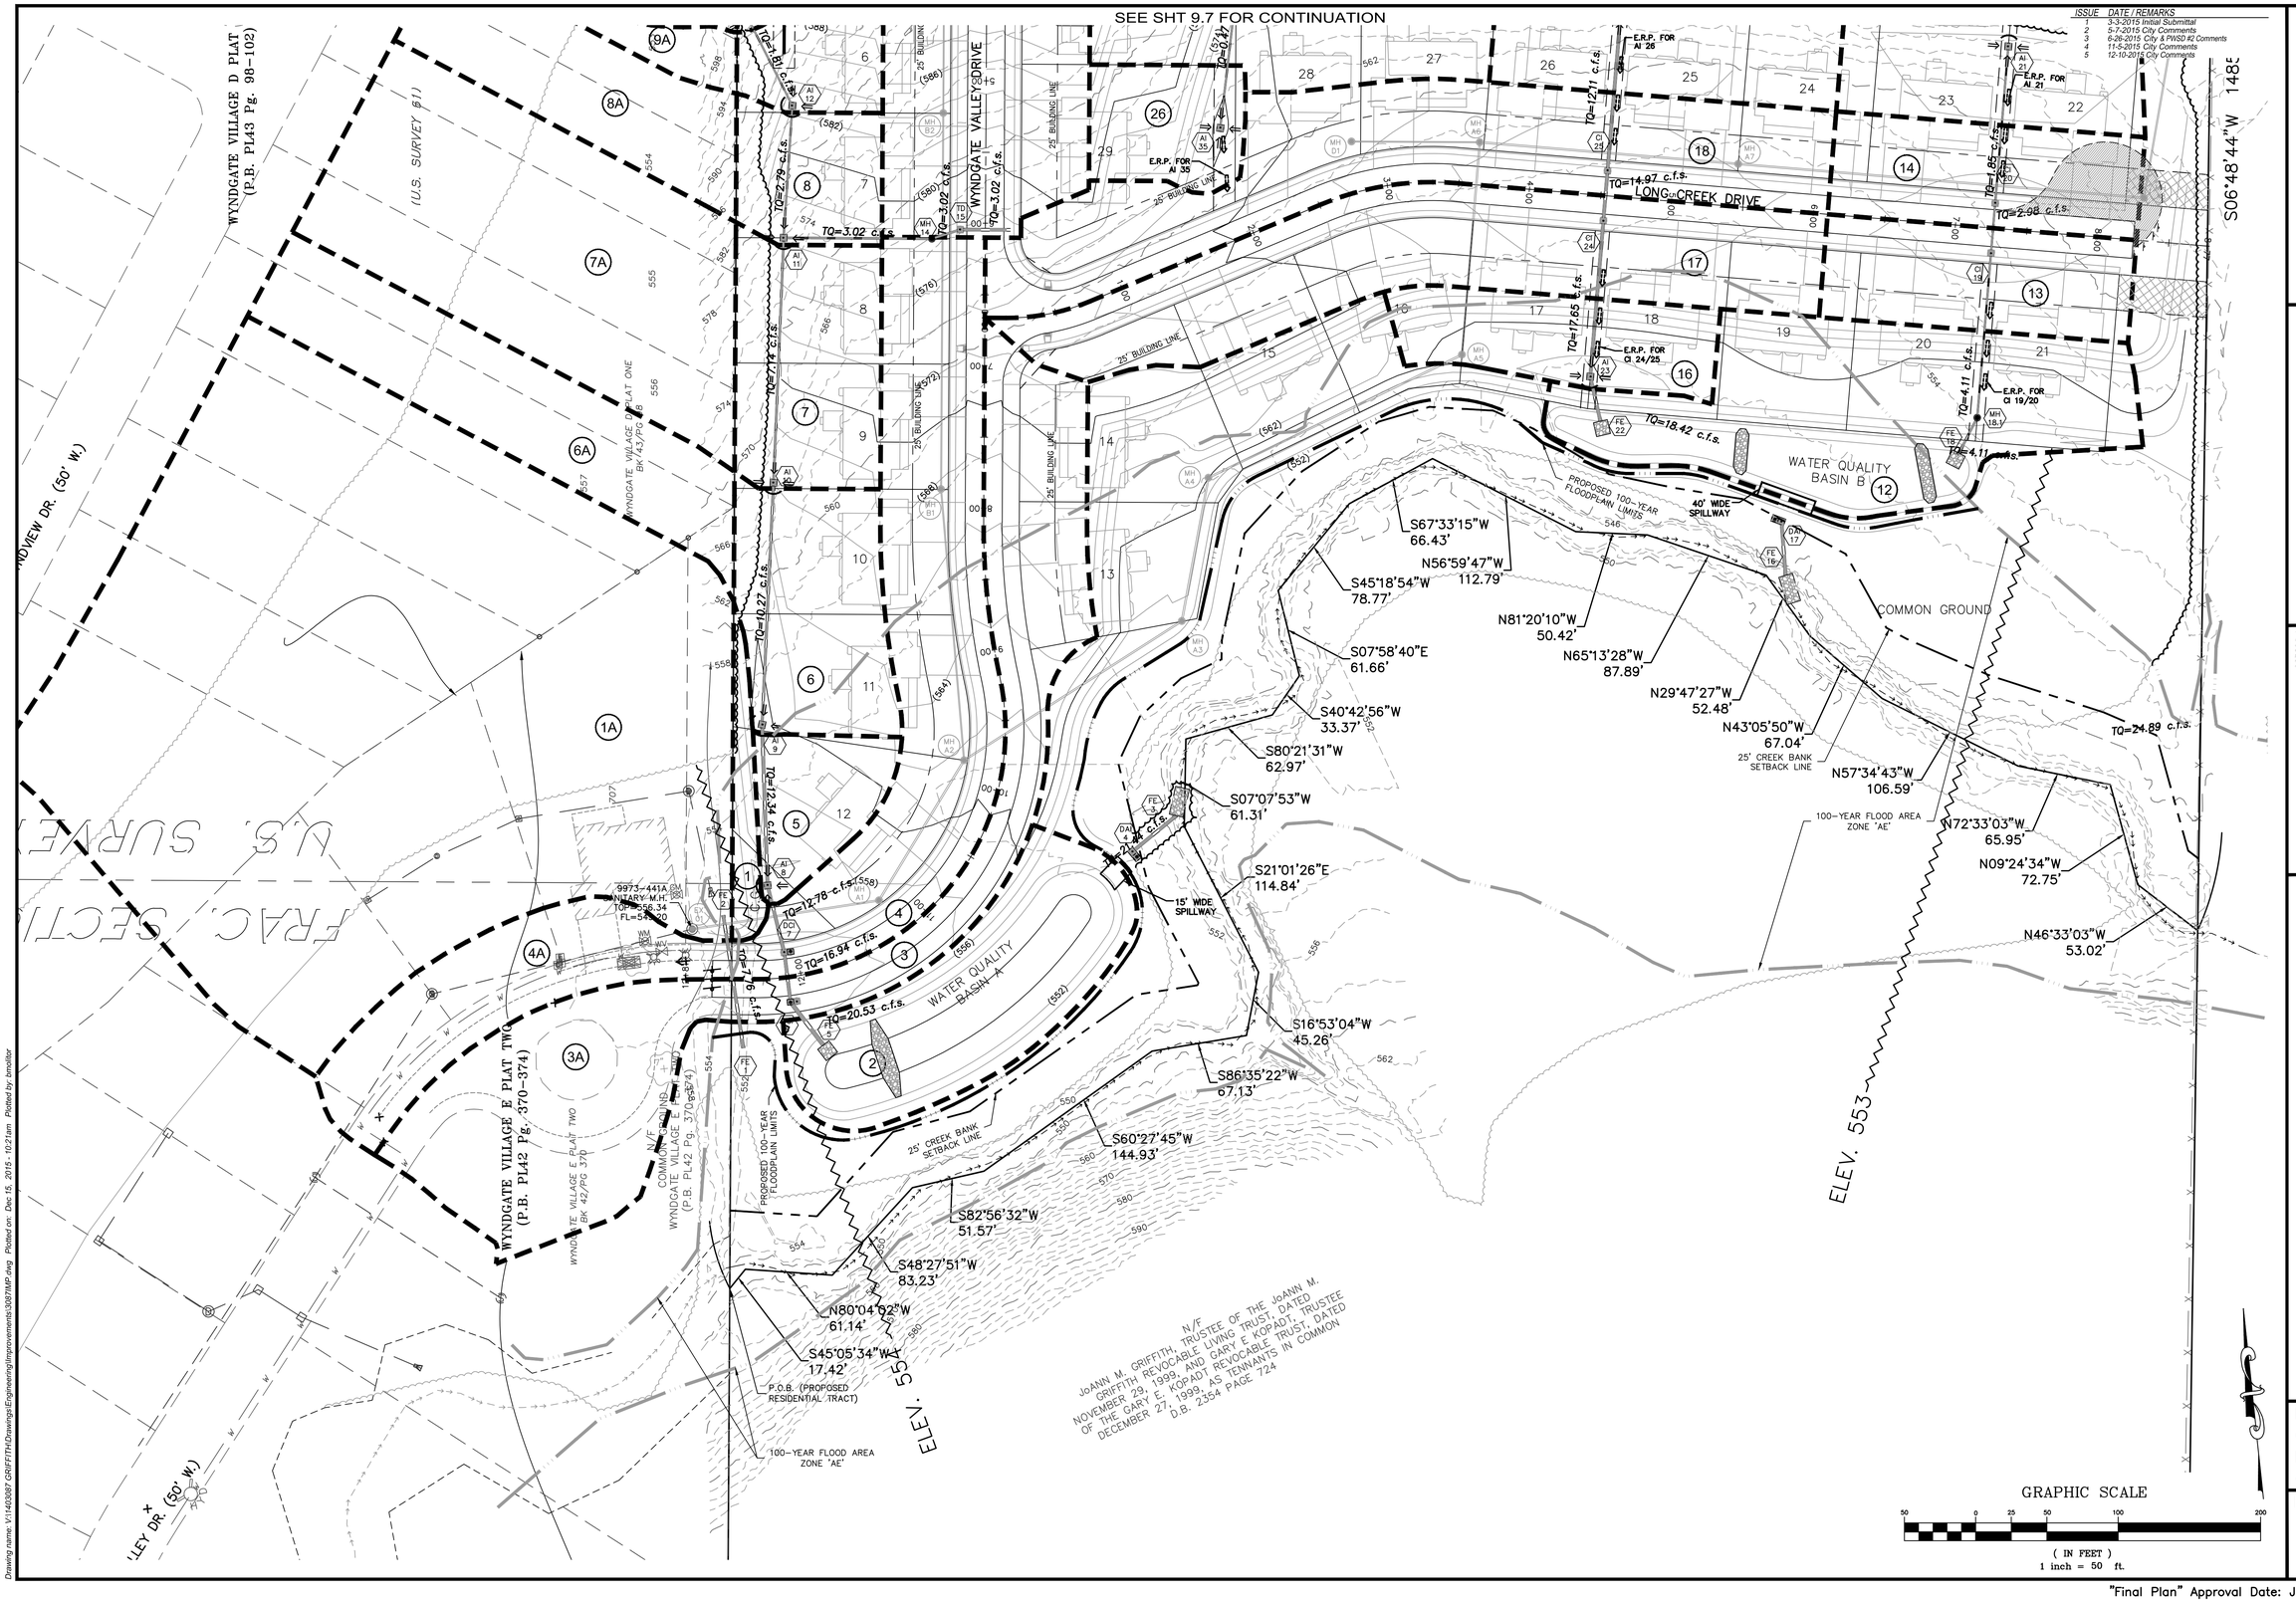

ISSUE	DATE / REMARKS
1	3-3-2015 Initial Submittal
2	5-7-2015 City Comments
3	6-26-2015 City & PWSD #2 Comments
4	11-5-2015 City Comments
5	12-10-2015 City Comments

PROJECT TITLE

The Villages at Shady Creek

O'FALLON, MISSOURI

THE STERLING CO.
ENGINEERS & SURVEYORS
5055 New Baumgartner Road
St. Louis, Missouri 63129
Ph 314-487-0440 Fax 314-487-8944
www.sterling-eng-sur.com
Corporate Certificate of Authority #001348

STATE OF MISSOURI
RODNEY ARNOLD
NUMBER
PE-2002016612
PROFESSIONAL ENGINEER

Date: 12/10/2015
RODNEY ARNOLD
LICENSE # PE-2002016612
Civil Engineer

Lombardo Homes of St. Louis, LLC
2299 Technology Drive, Suite 150
O'Fallon, Missouri 63368
Ph. (636) 265-2710
Fax (636) 695-3195
www.lombardohomesstlouis.com

DRAINAGE AREA MAP

P+Z No.	P&Z NO
City No.	15-162-SP
Date:	12/10/2015
Job No.	14-03-087
Page No.	9.8

IMP

"Final Plan" Approval Date: January 8, 2015 (26-14.01)