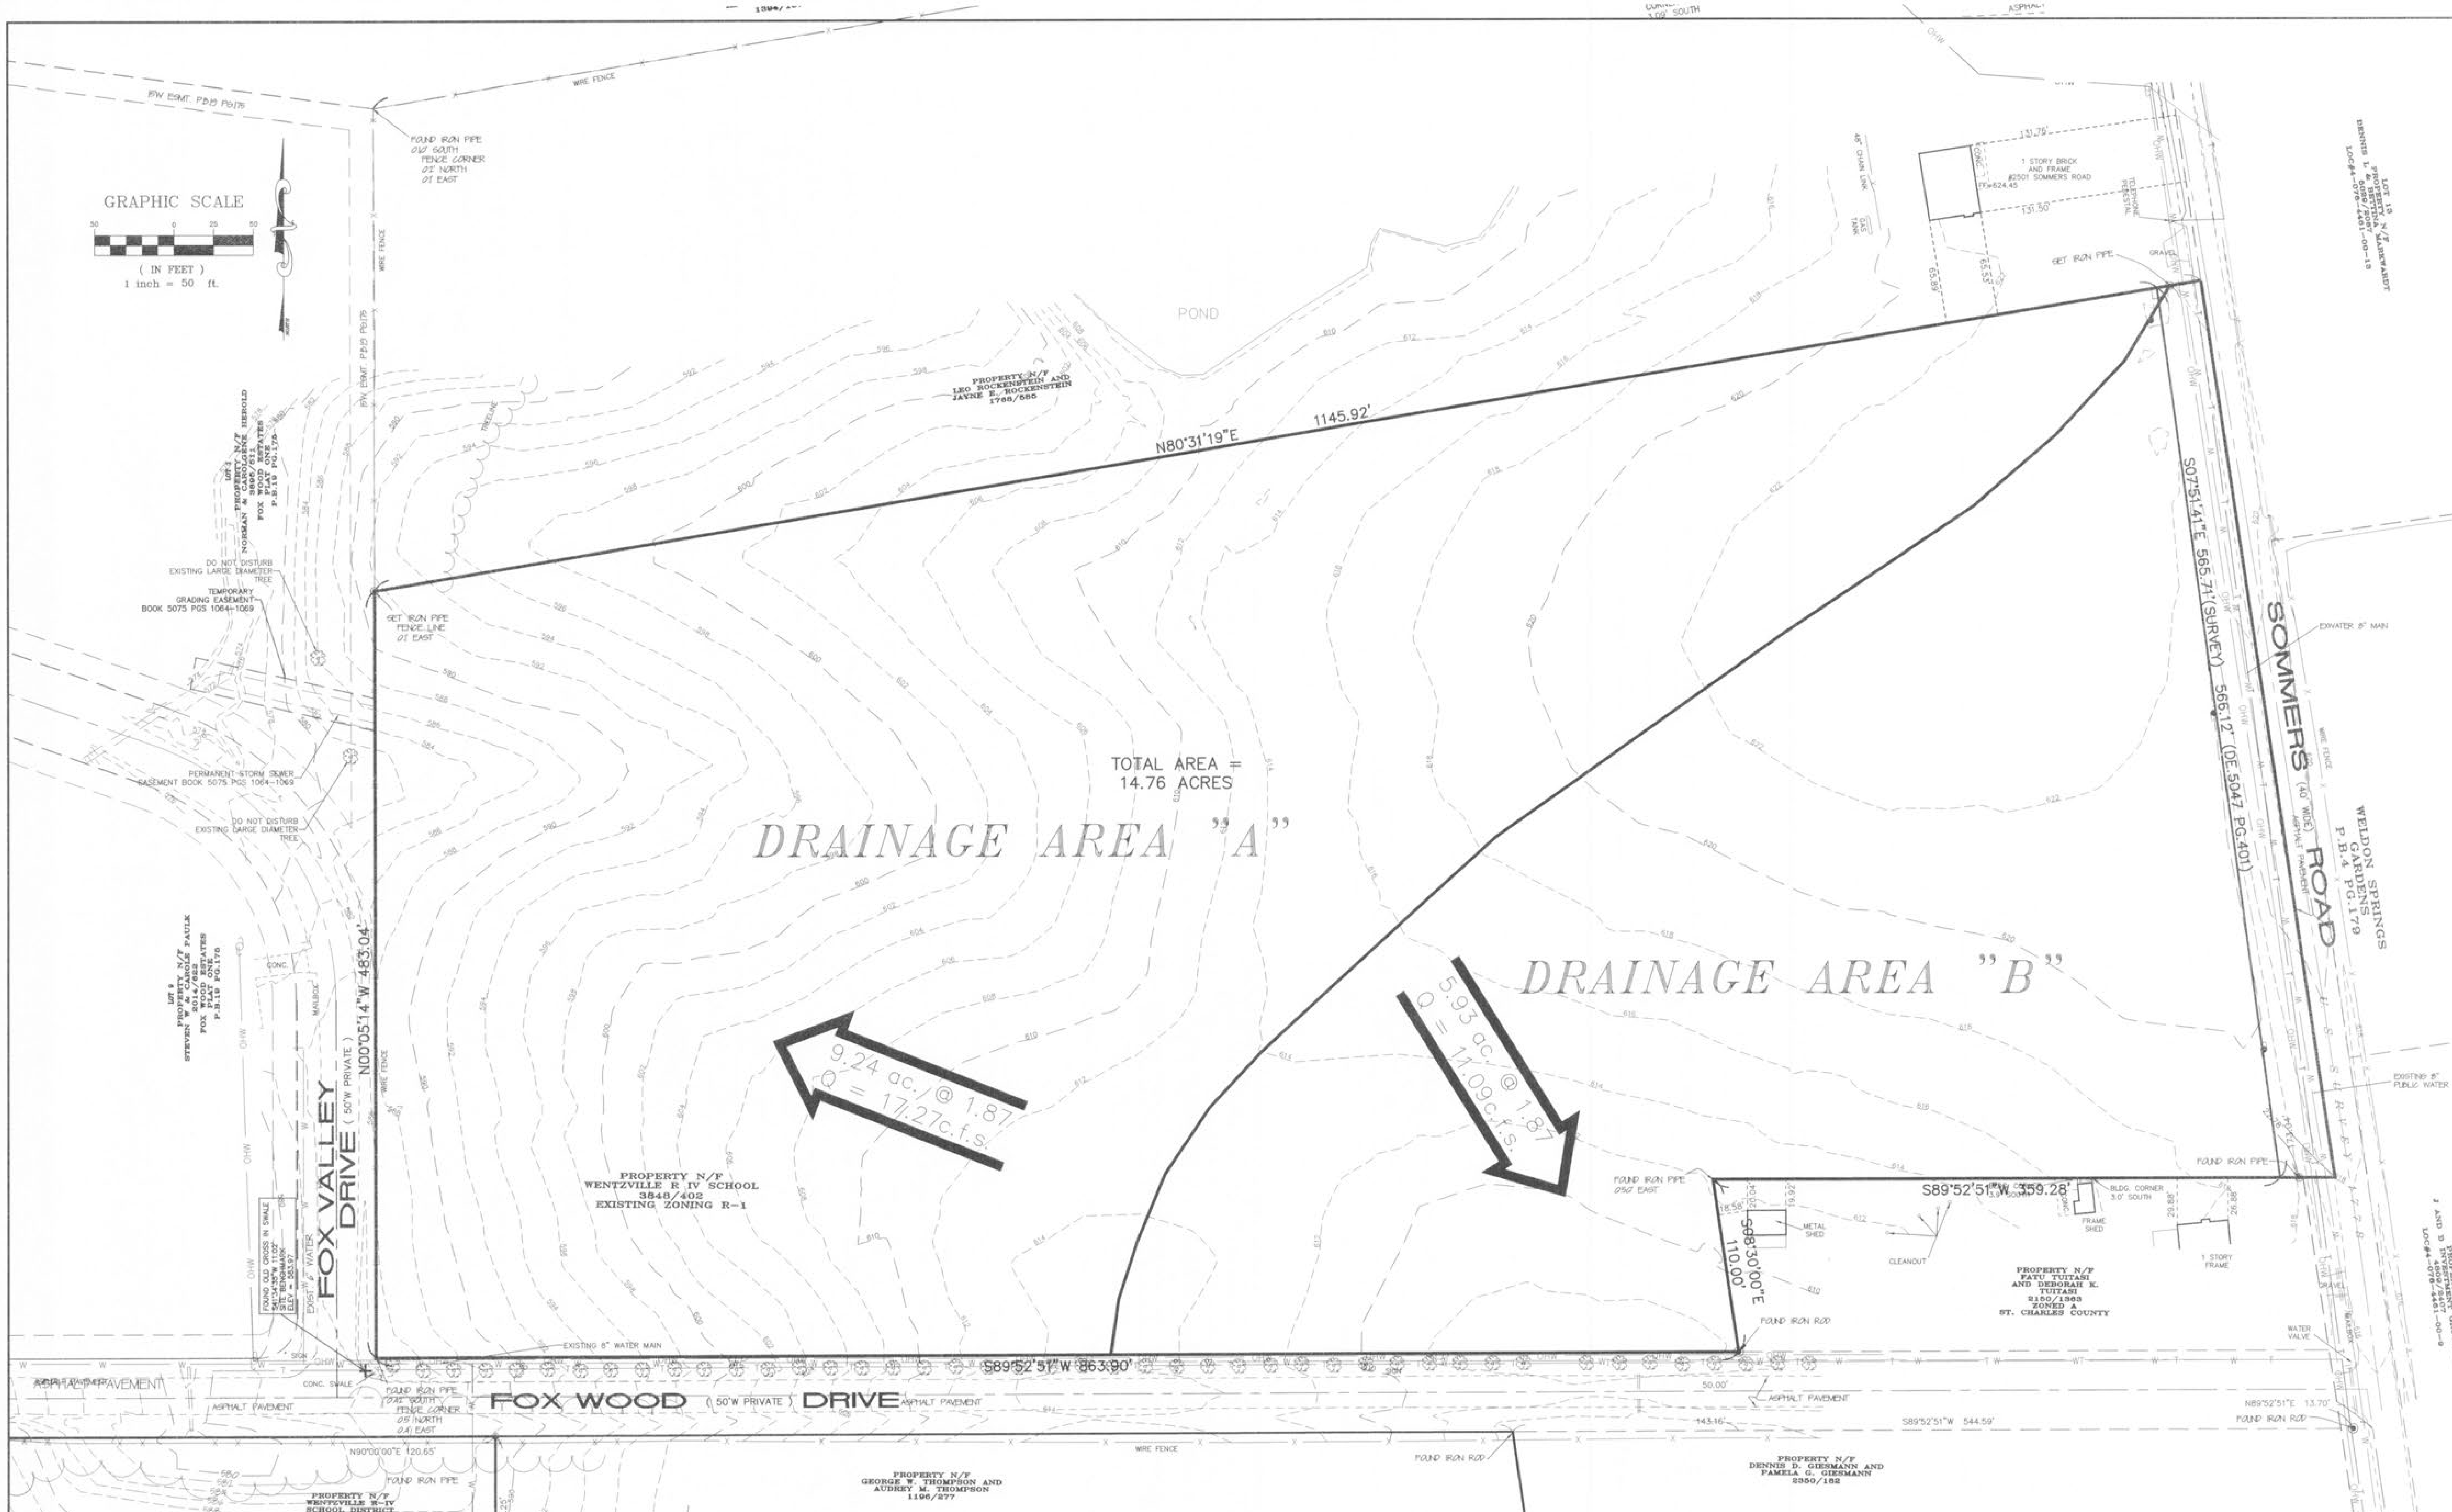

THIS SHEET FOR DRAINAGE PURPOSES ONLY!! NOT FOR CONSTRUCTION!!

UNDERGROUND UTILITIES HAVE BEEN PLOTTED FROM AVAILABLE INFORMATION AND THEREFORE THEIR LOCATIONS SHALL BE CONSIDERED APPROXIMATE ONLY. THE VERIFICATION OF THE LOCATION OF ALL UNDERGROUND UTILITIES, EITHER SHOWN OR NOT SHOWN ON THESE PLANS SHALL BE THE RESPONSIBILITY OF THE CONTRACTOR, AND SHALL BE LOCATED PRIOR TO ANY GRADING OR CONSTRUCTION OF THE IMPROVEMENTS.

JULY 17, 2008 CITY FILE #3407.03

SOMMERS ROAD ELEMENTARY SCHOOL - PHASE 1, 1.5 AND 2

2523 SOMMERS ROAD

WENTZVILLE R-IV SCHOOL DISTRICT — O'FALLON, MISSOURI

HOENER ASSOCIATES, INC.
ARCHITECTS
ST. LOUIS, MISSOURI

CONSULTING ENGINEERS:
ABS CONSULTING, INC. — STRUCTURAL
McCLURE ENGINEERING ASSOC. — MECH/ELEC/PLUMB
BAX ENGINEERING — CIVIL
DENNIS G. GLORE, INC. — FOOD SERVICE

ENGINEERING
PLANNING
SURVEYING
221 Point West Blvd.
St. Charles, MO. 63301
636-928-5552
FAX 928-1718

STATE OF MISSOURI
CLIFFORD HEITMANN
NUMBER E-29817
REGISTERED PROFESSIONAL ENGINEER

ALL DIMENSIONS MUST BE VERIFIED AT BUILDING BEFORE WORK IS EXECUTED. THIS DRAWING IS THE PROPERTY OF THE ARCHITECTS AND SHALL NOT BE COPIED OR DUPLICATED WITHOUT THEIR CONSENT.

job no. 05-06B

date issued
AUG. 15, 2008

date revised
10-24-08 CITY COMMENTS
12-4-08 CITY COMMENTS
12-24-08 CITY COMMENTS

drawn by SWR
checked by SWR
sheet no.

C4.0

PRE DRAINAGE MAP

E:\DWG\A12000PLUS\12495A WENTZVILLE SCHOOL-ELEMENTARY SOMMERS ROAD\CONSTRUCTION\12495ACON.DWG, PRE DAM-CD-4, 1/2/2009 1:39:25 PM, 1:1, Sta 36 SWR