PAVEMENT WARPINGS

SPRING HILL

DEC. '92

92-016

REVISED DEC. 14, 1993

FINAL SURVEY

	BY	DATE
SURVEYED		
PLOTTED		
TEMPLATE		
AREAS		
AREAS CHECKED		

NOTE BOOK
NO.

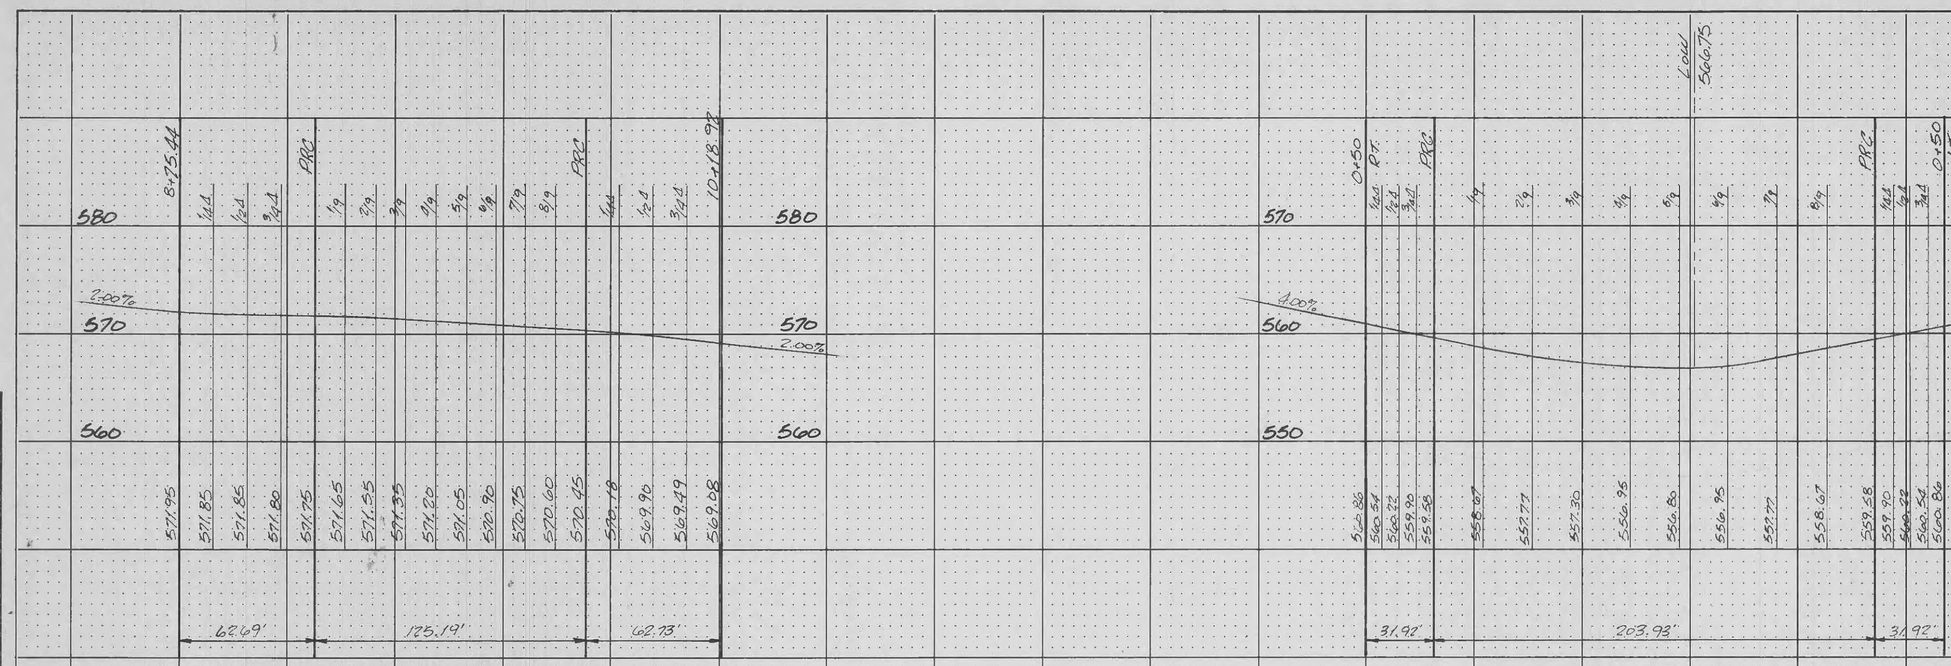

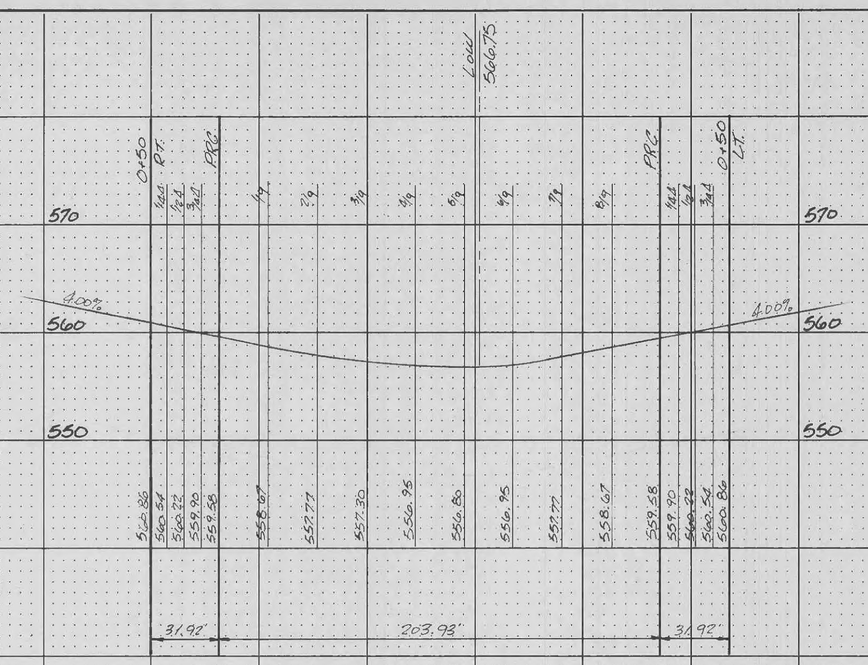

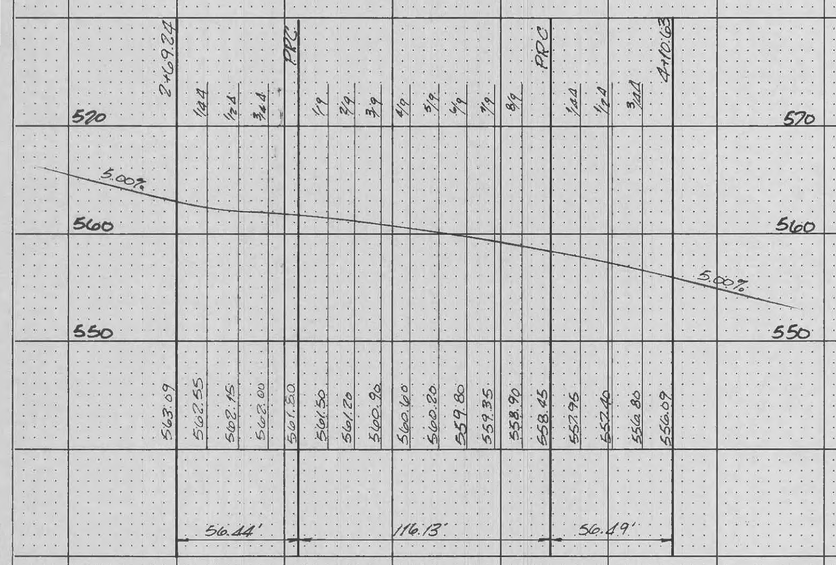

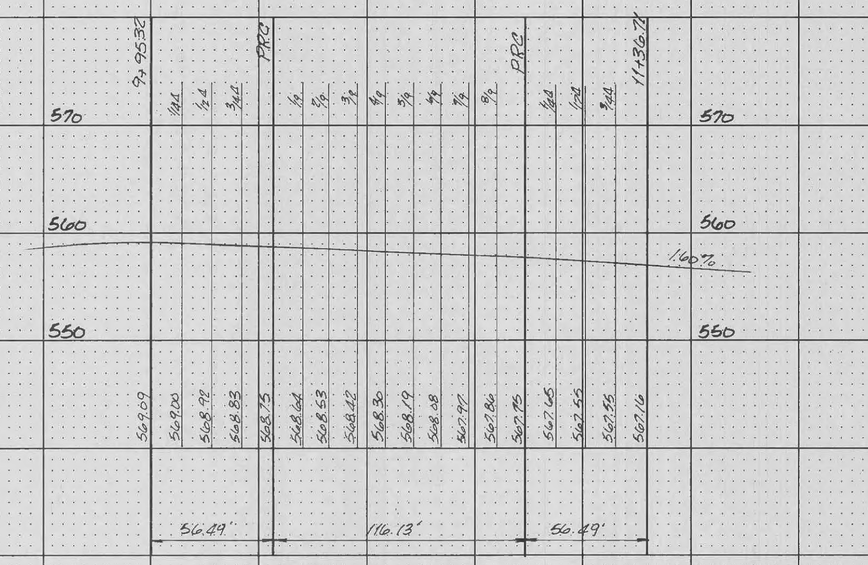

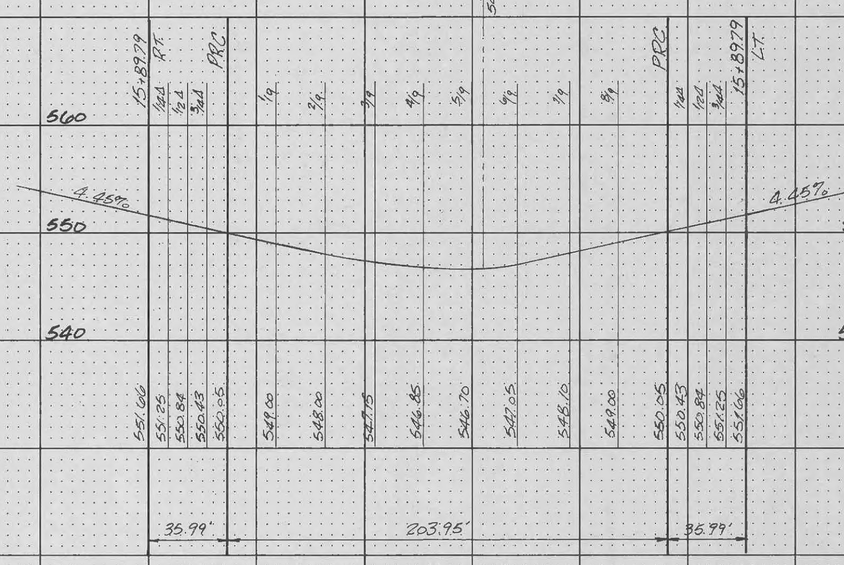

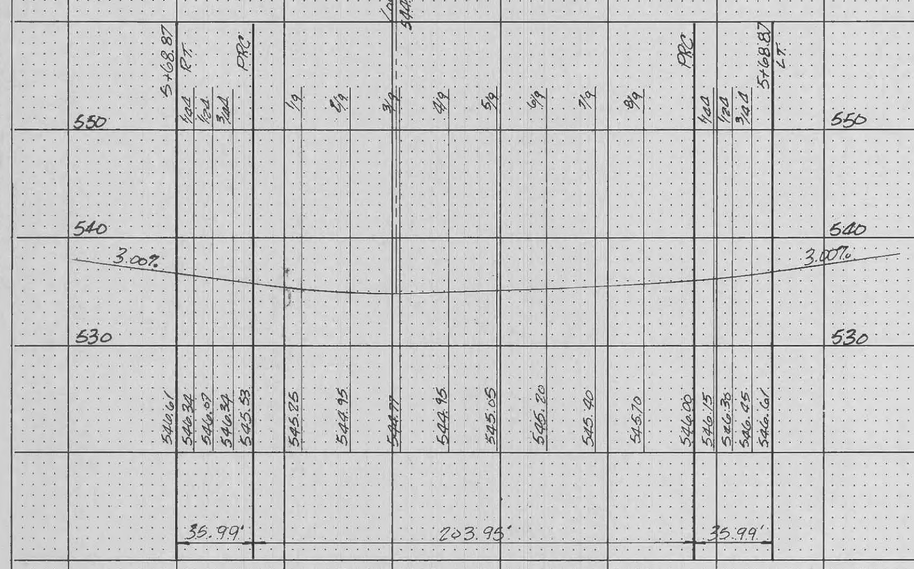

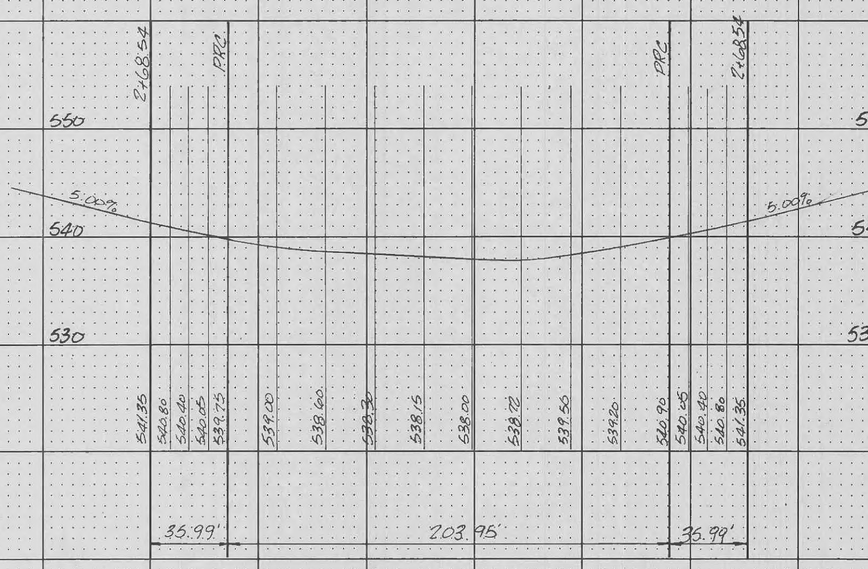

ORIGINAL SURVEY

	BY	DATE
SURVEYED		
PLOTTED		
TEMPLATE		
AREAS		
AREAS CHECKED		

NOTE BOOK
NO.

SCALE:
HOR.; 1"=50'
VERT.; 1"=10'

8A/19

TELEDYNE
PRINTED IN U.S.A.