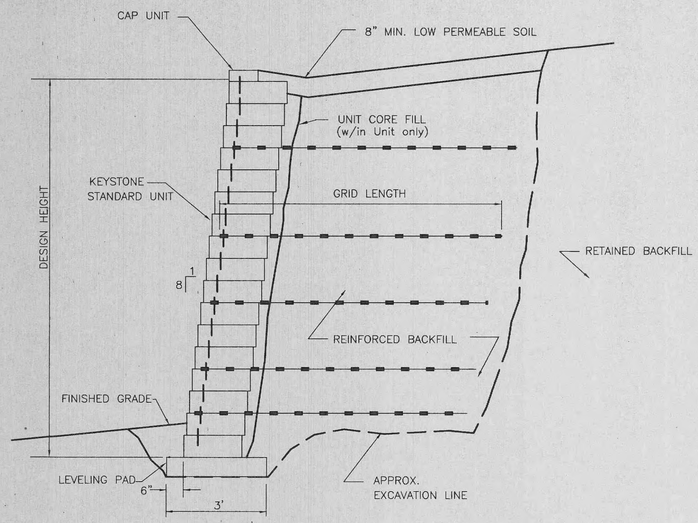

TYPICAL REINFORCED SECTION
STANDARD UNIT – 1" SETBACK
SCALE: NONE

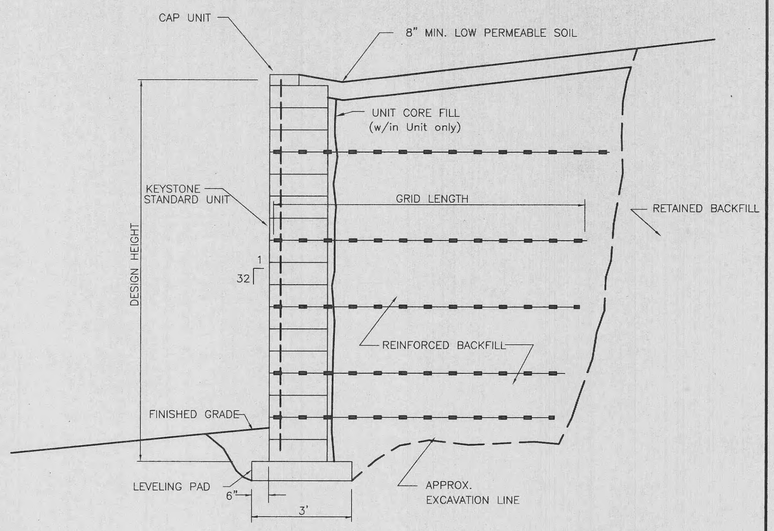

TYPICAL REINFORCED SECTION
STANDARD UNIT – NEAR VERTICAL
SCALE: NONE

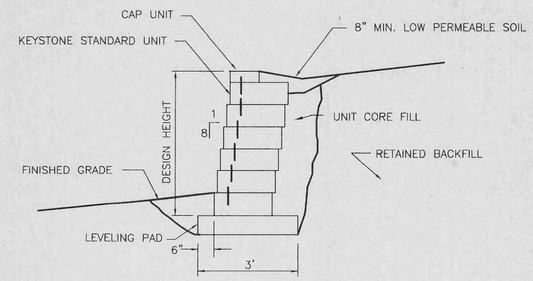

TYPICAL GRAVITY SECTION
STANDARD UNIT – 1" SETBACK
SCALE: NONE

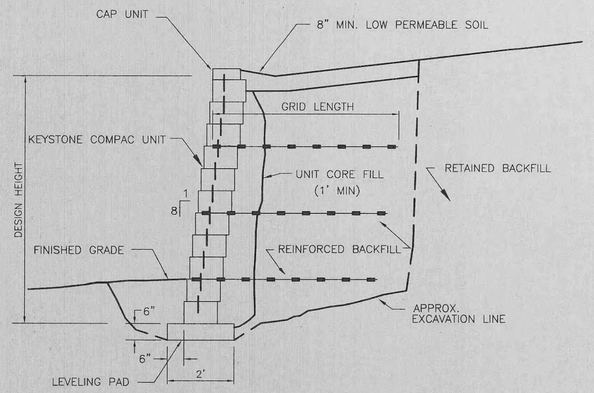

TYPICAL REINFORCED SECTION
COMPAC UNITS – 1" SETBACK
SCALE: NONE

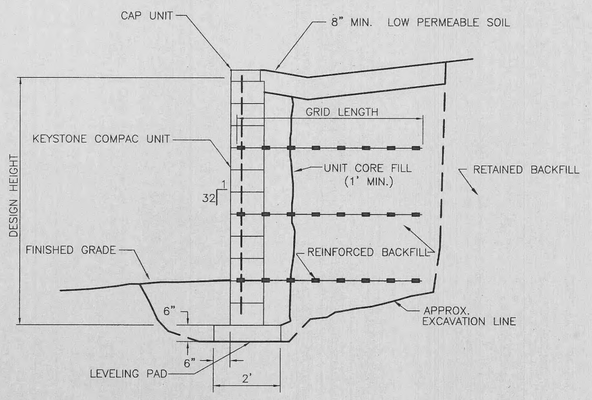

TYPICAL REINFORCED SECTION
COMPAC UNIT – NEAR VERTICAL WALL
SCALE: NONE

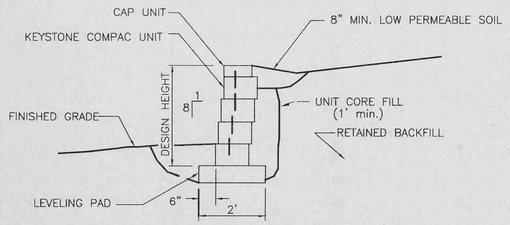

TYPICAL GRAVITY SECTION
COMPAC UNITS – 1" SETBACK
SCALE: NONE

The details shown are for information purposes only and should not be used for final design without the review of a qualified engineer. KEYSTONE accepts no liability for the improper use of these details.

No.	Date:	Revision	By

KEYSTONE
Retaining Wall Systems, Inc.
4444 West 78th Street
Minneapolis, MN 55435
(612) 897–1040

Designed By:
Checked By:
Date: 8/24/94
Scale: 1/4" = 1'

TYPICAL SECTIONS

Project No:
Drawing No: KEY_01

ISSUE	REMARKS/DATE

PREPARED FOR:
N & K HIGHWAYS, L.L.C.
5091 NEW BAUMGARTNER ROAD
ST. LOUIS, MISSOURI 63129
(314) 487-6717

PREPARED BY:
THE STERLING COMPANY
ENGINEERS & SURVEYORS
5067 NEW BAUMGARTNER ROAD
ST. LOUIS, MISSOURI 63129
(314)-487-0440 FAX 487-3944
E-Mail: Sterling@icon-stl.net

DRAWN: DESIGNED: CHECKED:

PROJECT: *SPRING ORCHARD*

SHEET TITLE: CONSTRUCTION DETAILS

NO. 01 01 008
M.S.D. P#
SHEET CD4 OF
DIGITAL FILE LOCATION
SERVER=STERLING-2
SDO1
\\MSI\details.DWG

BASE MAP

04/06/01