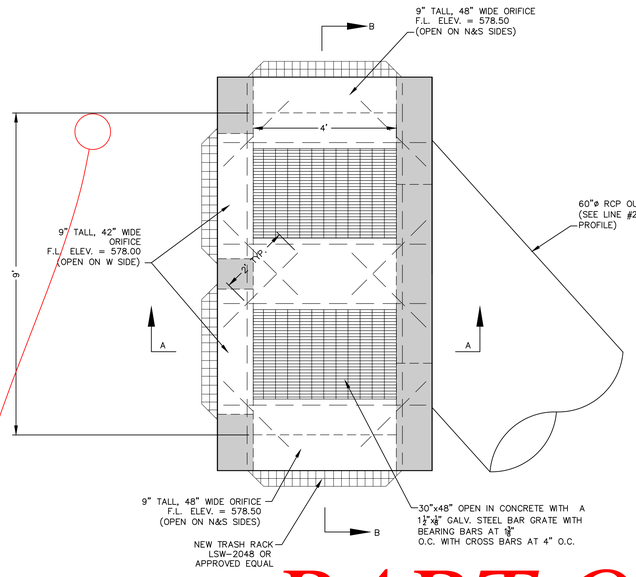

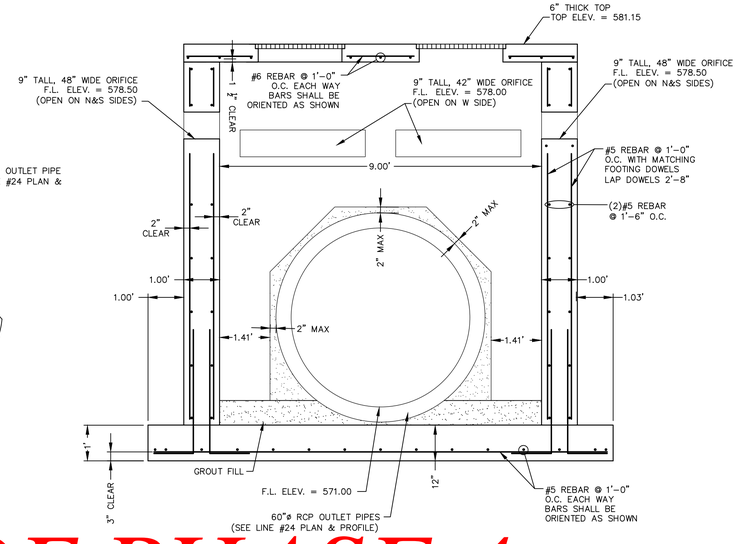

PART OF PHASE 4
MASS GRADING

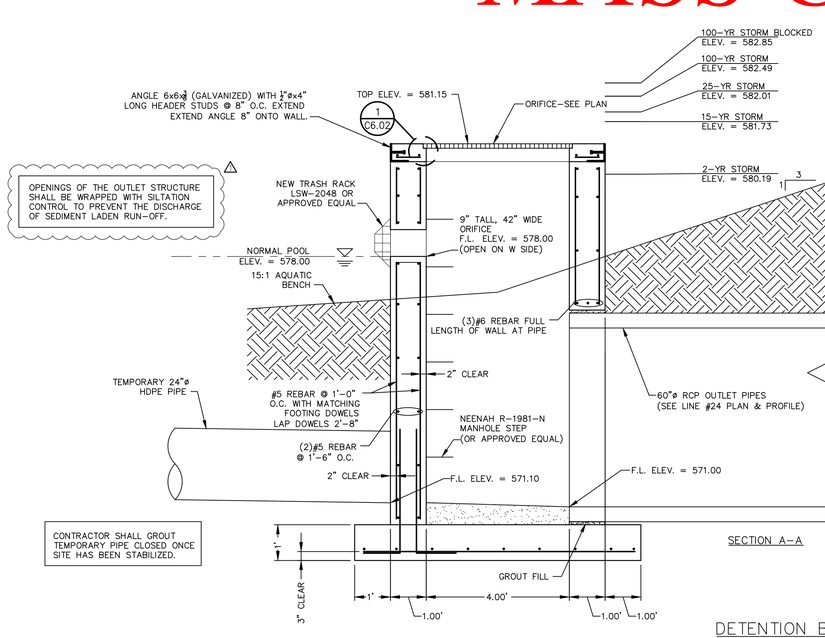

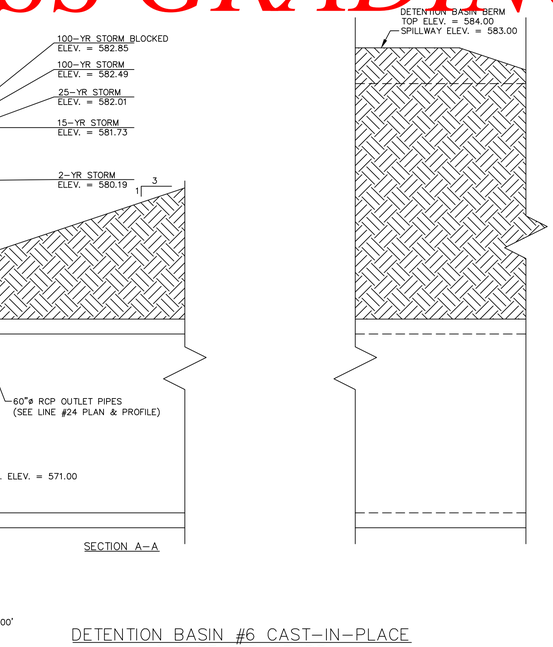

DETENTION BASIN #6 CAST-IN-PLACE
OUTLET STRUCTURE
(OUTLET STRUCTURE #249)
SCALE: 1" = 2'

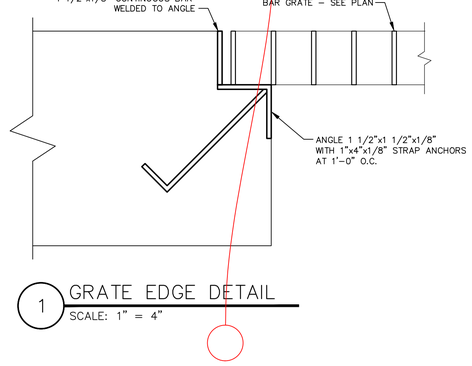

1 GRATE EDGE DETAIL
SCALE: 1" = 4"

OWNER/DEVELOPER:
DD LAND DEVELOPMENT, LLC
10407 BAUR BLVD. SUITE B
ST. LOUIS, MO 63132

636-584-0540 (tel.)
636-584-0542 (fax)
mail@cochranengg.com
530A E. Independence Dr.
Union, Missouri 63084
• Civil Engineering • Land Surveying • Architecture • Site Development • General Consulting • Master Planning
OCHRAN
Missouri State Certificate of Authority Numbers:
Survey : 000380
Engineering : 001655
Architecture: 2002014240

Three working days prior to the start of any excavation on this site, contractor shall contact Missouri One Call for utility location information.

All OSHA rules & regulations established for the type of construction involved in these plans shall be strictly followed (ie. Trenching, Blasting, etc.)

STATE OF MISSOURI
TIMOTHY SCHOWE
NUMBER PE-2018000268
5-9-22
PROFESSIONAL ENGINEER

THE STREETS OF CALEDONIA
PHASE 4 RESIDENTIAL
O'FALLON, MISSOURI

	DRN. BY:	APPD. BY:
DATE:		
REVISIONS:		
	DRN. BY: JMM	APPD. BY: ERR
	DATE: MAY 09, 2022	
	SCALE: NO SCALE	
	PROJ. NO.: 17-6821	
DETAIL SHEET	DWG. NO.: C14.12	

Drawing name: F:\17-6821 - 260 Acre Tract along Hwy 40, O'Fallon, MO\AutoCad Drawings\6821 - Plan Sheets\Construction Drawings\PH4 Residential Plans\39_Detail Sheet - Phase 4.dwg Tab: C14.12 Plotted on: May 13, 2022 - 6:07am Plotted by: jmeyer