SUNSET RIDGE ESTATES
STREET PROFILES
REV- 8/30/96 95-541
REV- 10/23/96

SUNSET GREEN COURT

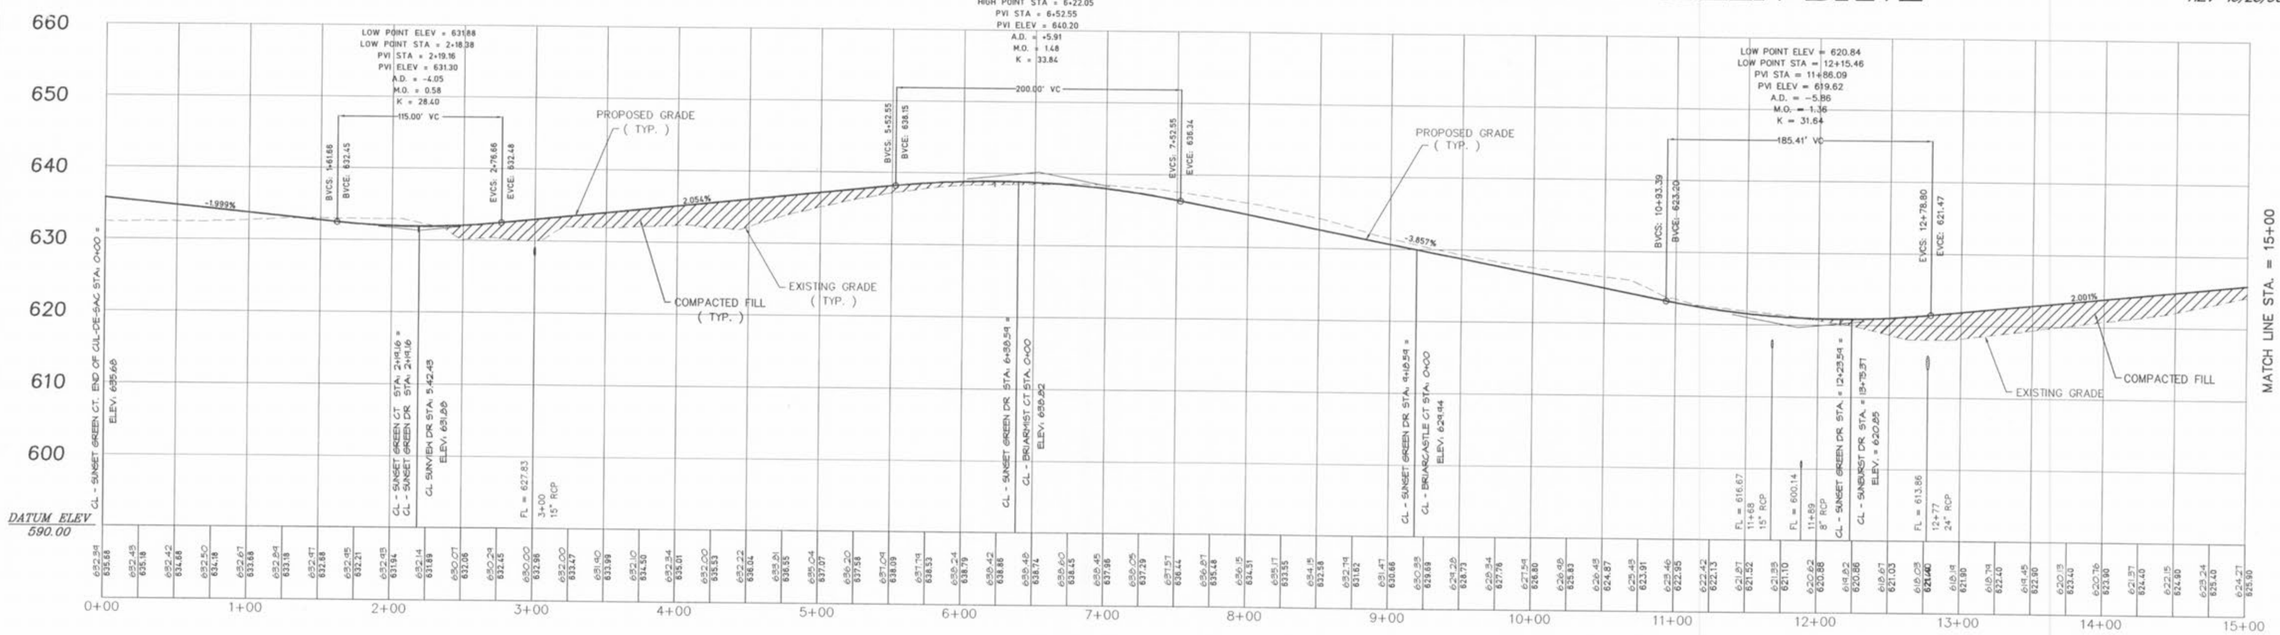

SUNSET GREEN DRIVE

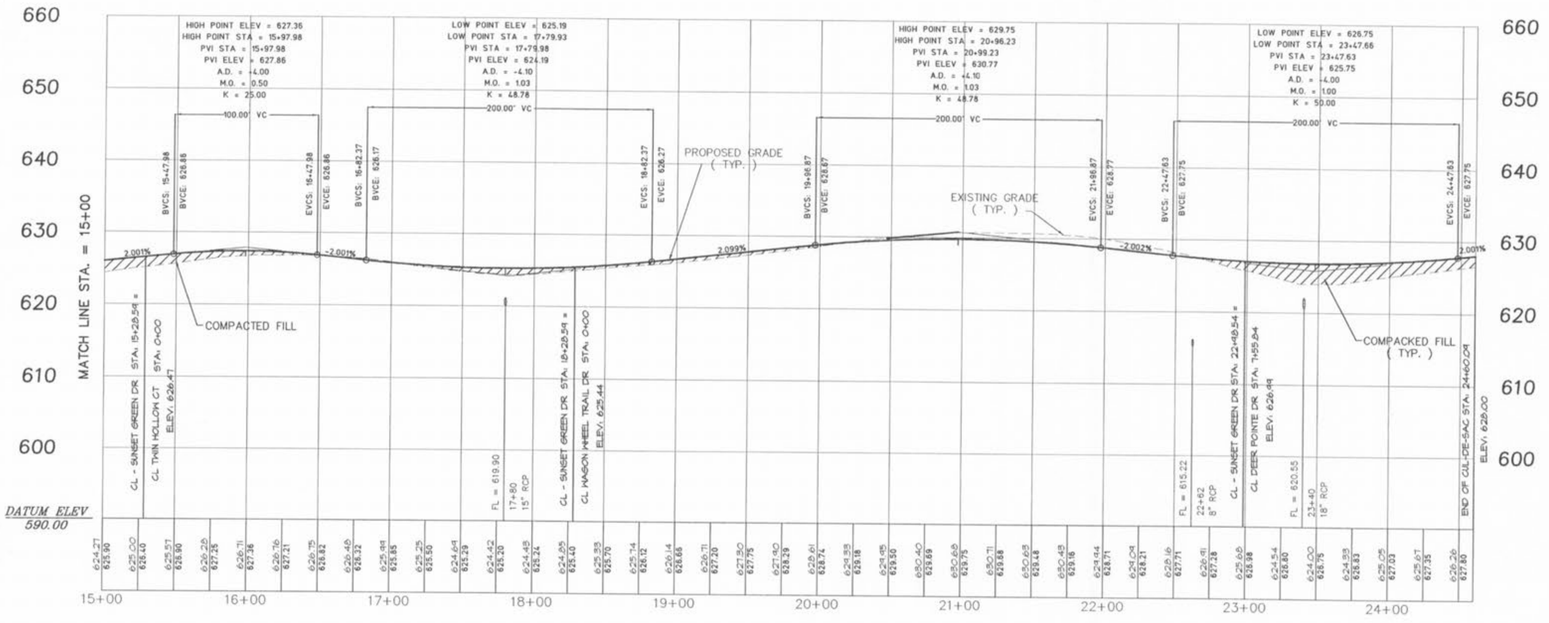

SUMMER POINTE COURT

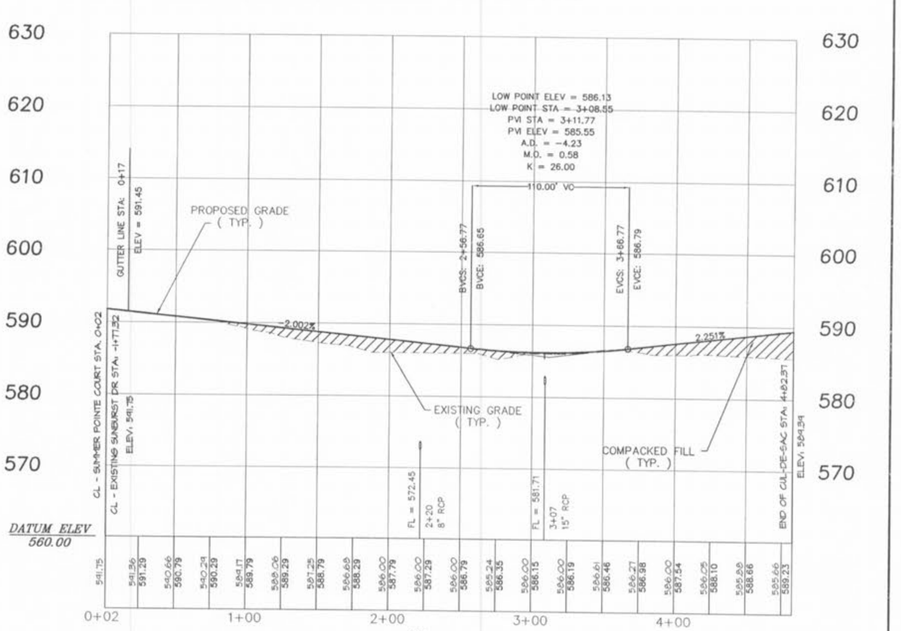

1" = 10'
SCALE
1" = 50'

The underground utilities shown herein were plotted from available information and do not necessarily reflect the actual existence, nonexistence, size, type, number, or location of these or other utilities. The general contractor shall be responsible for verifying the actual location of all underground utilities shown or not shown, and said utilities shall be located in the field prior to any grading, excavation, or construction of improvements. These provisions shall in no way absolve any party from complying with the Underground Facility Safety and Damage Prevention Act, Chapter 318, RSMo.

600.00 - EXISTING GROUND ELEVATION
600.00 - PROPOSED GROUND ELEVATION

STEVEN D. RUST
NUMBER
E-20332

NOTE: ALL STREET INTERSECTIONS TO MEET CITY OF O'FALLON SIGHT DISTANCE TRIANGLE REQUIREMENTS.