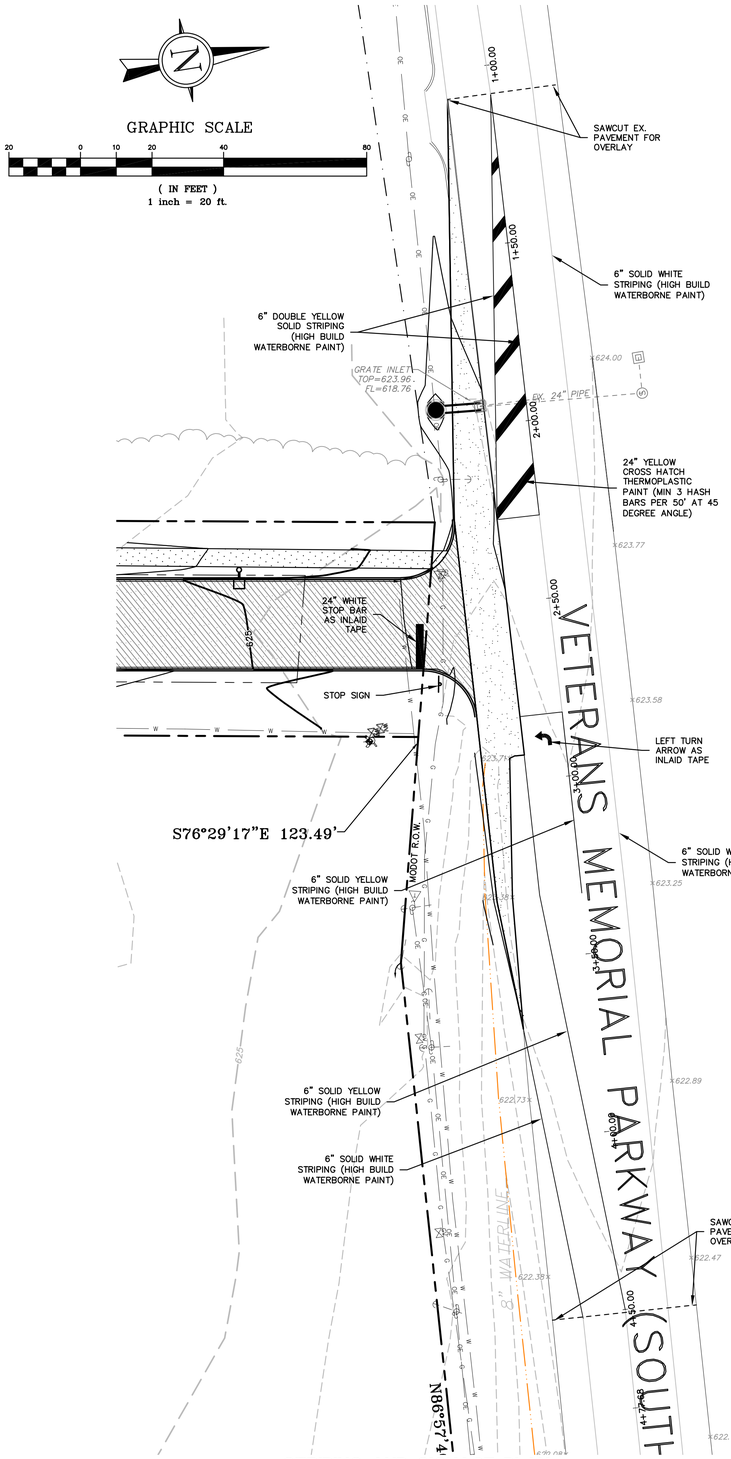

STRIPING AND SIGNAGE PLAN

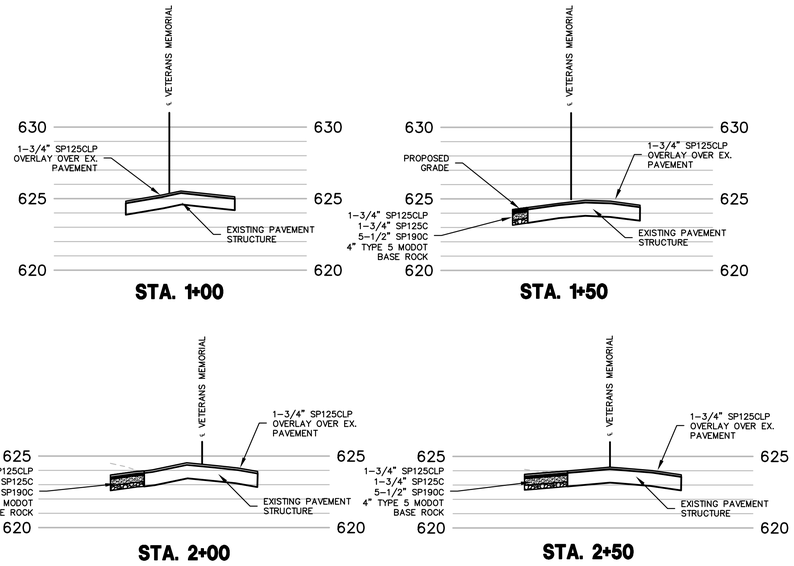

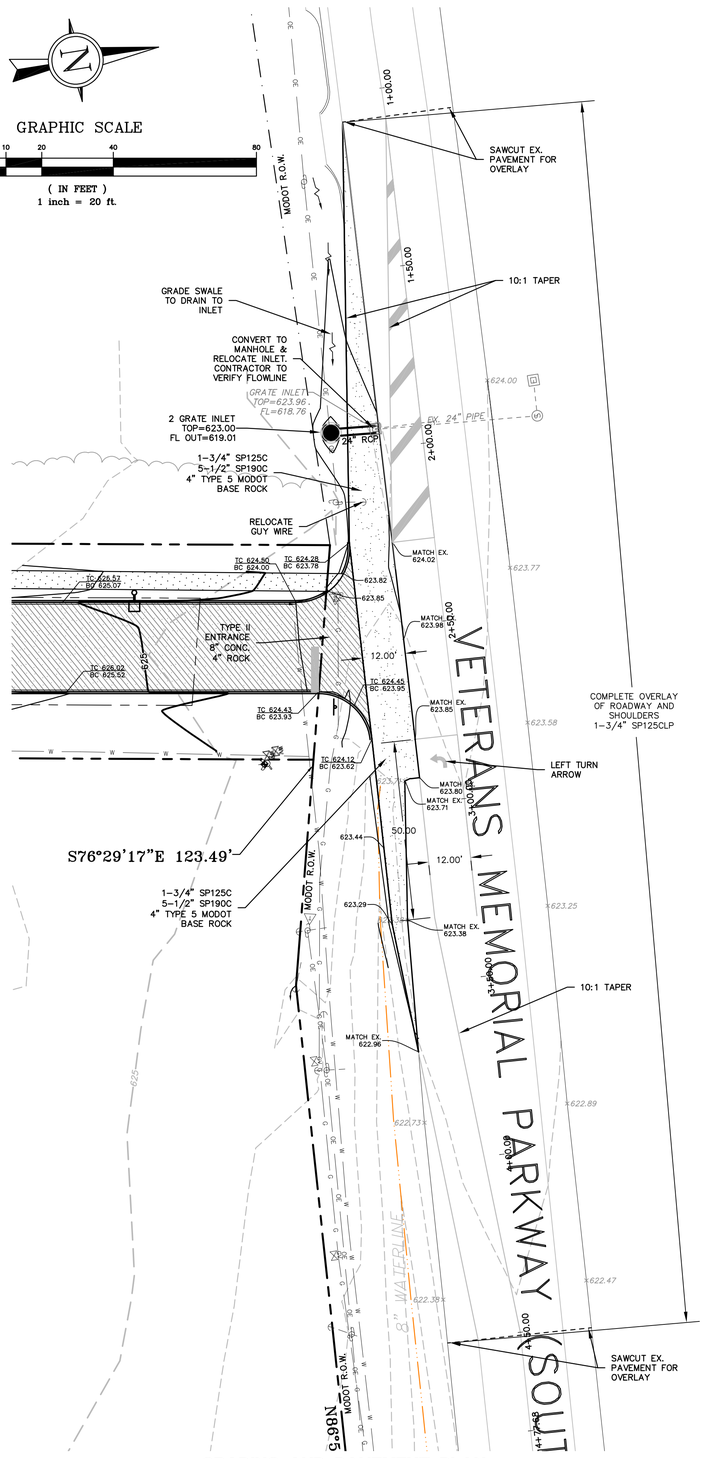

GRADING AND PAVEMENT PLAN

City of O'Fallon Standard Notes and Details – Nov. 2017

NO.	DESCRIPTION	DATE
1	REV 1	7-24-2019
2	REV 2	8-23-2019
3	REV 4	10-25-2019
4	REV 5	11-26-2019

PROJECT TITLE

THE JEWEL

15 CASTLE LANE
O'FALLON, MO 63366

GRIMES CONSULTING, INC.
Civil Engineering & Surveying Services
12300 OLD TESSON ROAD
SUITE 3050
ST. LOUIS, MO 63128
PH: (314) 849-6100
FAX: (314) 849-6010
PROFESSIONAL ENGINEER CORPORATION, E-1479-D
GRIMES CONSULTING, INC.
PROFESSIONAL LAND SURVEYING CORPORATION, LS-343-D
www.grimesconsulting.com

STATE OF MISSOURI
LEONARD J. MEERS
NUMBER E-28288
REGISTERED PROFESSIONAL ENGINEER
1/13/20
LEONARD J. MEERS
PROFESSIONAL ENGINEER
E-28288

Developer / Owner Information

VITA Residential
CONTACT: Steve Sisson
3333 Aspen Grove Dr
Franklin, TN 37067
Email: steve@vitapmg.com

TURN LANE & ENTRANCE DETAIL

P+Z No. 19-001400
Approval Date: 6/6/2019

City No.

Page No.
C8.8