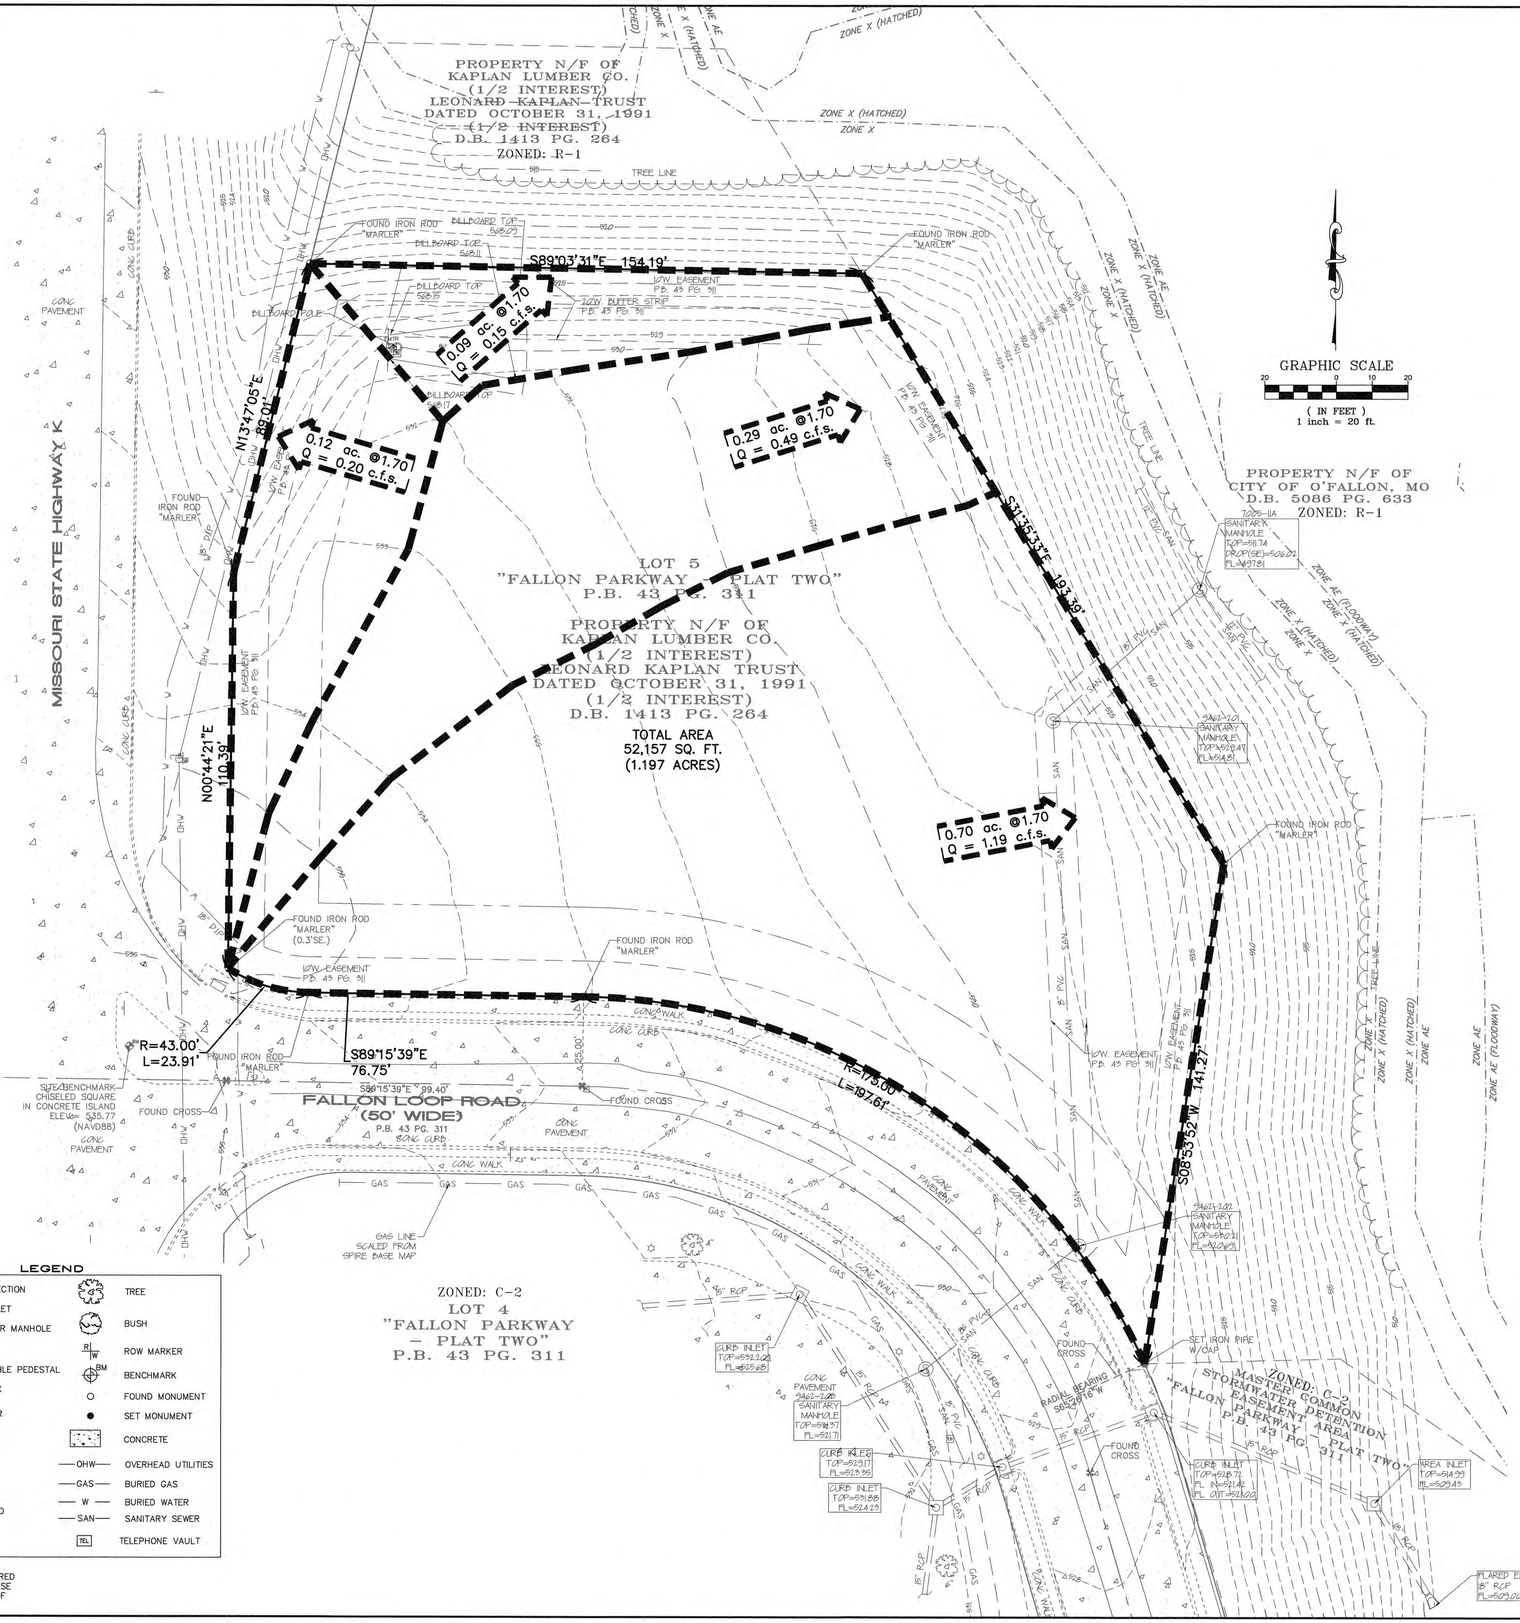
PROPERTY N/F OF
KAPLAN LUMBER CO.
(1/2 INTEREST)
LEONARD KAPLAN TRUST
DATED OCTOBER 31, 1991
(1/2 INTEREST)
D.B. 1413 PG. 264
ZONED: R-1
PROPERTY N/F OF
CITY OF O'FALLON, MO
D.B. 5086 PG. 633
ZONED: R-1
LOT 5
"FALLON PARKWAY - PLAT TWO"
P.B. 43 PG. 311
PROPERTY N/F OF
KAPLAN LUMBER CO.
(1/2 INTEREST)
LEONARD KAPLAN TRUST
DATED OCTOBER 31, 1991
(1/2 INTEREST)
D.B. 1413 PG. 264
TOTAL AREA
52,157 SQ. FT.
(1.197 ACRES)
ZONED: C-2
LOT 4
"FALLON PARKWAY
- PLAT TWO"
P.B. 43 PG. 311
ZONED: C-2
MASTER COMMON
STORMWATER DETENTION
EASEMENT AREA
"FALLON PARKWAY - PLAT TWO"
P.B. 43 PG. 311
MISSOURI STATE HIGHWAY K
FALLON LOOP ROAD
(50' WIDE)
P.B. 43 PG. 311
S89°03'31"E 154.19'
N13°47'05"E 88.01'
N00°44'21"E 110.39'
S08°53'52"W 141.27'
R=43.00'
L=23.91'
S89°15'39"E
76.75'
S89°15'39"E 99.40'
R=175.00'
L=197.61'
0.09 ac. @1.70
Q = 0.15 c.f.s.
0.12 ac. @1.70
Q = 0.20 c.f.s.
0.29 ac. @1.70
Q = 0.49 c.f.s.
0.70 ac. @1.70
Q = 1.19 c.f.s.
GRAPHIC SCALE
(IN FEET)
1 inch = 20 ft.
SITE BENCHMARK-
CHISELED SQUARE
IN CONCRETE ISLAND
ELEV= 535.77
(NAVD88)
GAS LINE-
SCALED FROM
SPIRE BASE MAP
FOUND IRON ROD "MARLER"
FOUND IRON ROD "MARLER" (0.3'SE.)
FOUND CROSS
SET IRON PIPE W/CAP
RADIAL BEARING S63°29'16"W
TREE LINE
CONC PAVEMENT
CONC WALK
CONC CURB
DHW
GAS
SAN
W
OHW
VZW EASEMENT P.B. 43 PG. 311
VZW BUFFER STRIP P.B. 43 PG. 311
BILLBOARD TOP
BILLBOARD TOP 568.09
BILLBOARD TOP 568.11
BILLBOARD TOP 568.17
BILLBOARD TOP 568.25
BILLBOARD TOP