TWIN CHIMNEYS
Street Profiles

August 22, 1988 — 86164H

Scale: 1" = 10' Vert.
1" = 50' Hor.

Rev. 10-28-88 JT
Rev. 5-18-89 PER CLIENT
Rev. 1-26-89 PER CLIENT

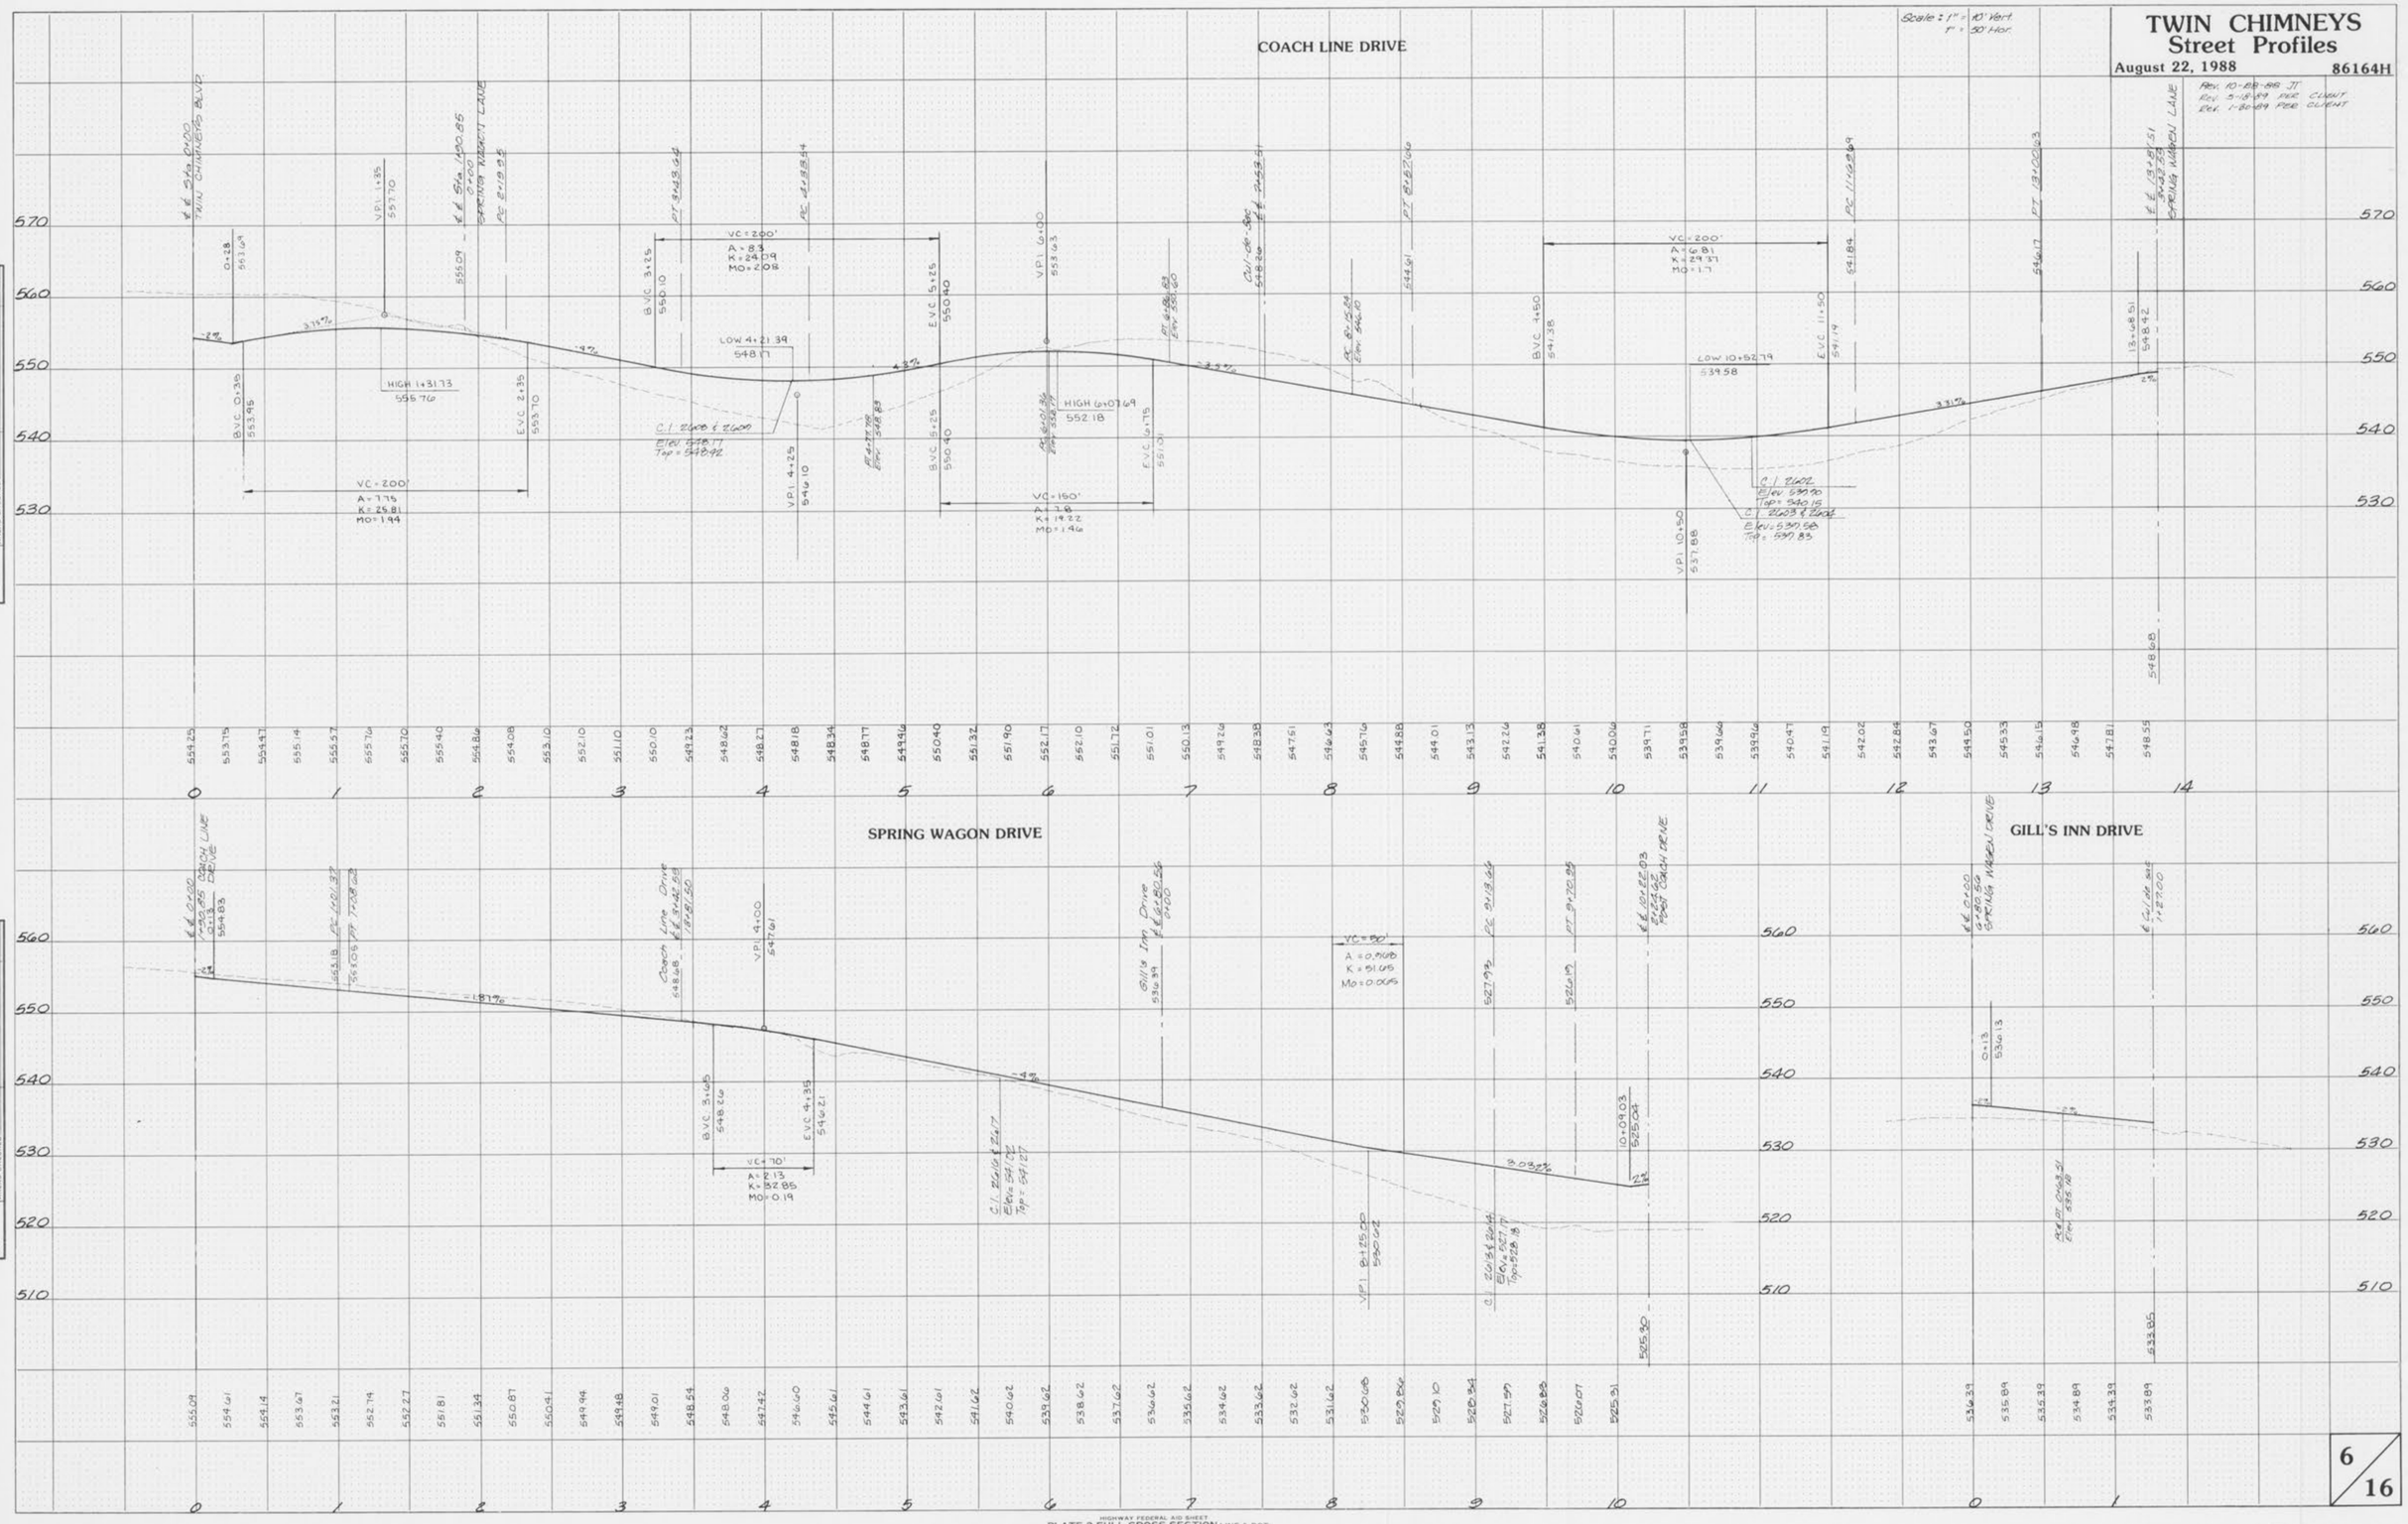

FINAL SURVEY — NOTE BOOK NO. — SURVEYED, PLOTTED, TEMPLATE, AREAS, AREAS CHECKED — BY — DATE

ORIGINAL SURVEY — NOTE BOOK NO. — SURVEYED, PLOTTED, TEMPLATE, AREAS, AREAS CHECKED — BY — DATE

HIGHWAY FEDERAL AID SHEET
PLATE 3-FULL CROSS SECTION-LINE & DOT
TELEDYNE
PRINTED IN U.S.A.