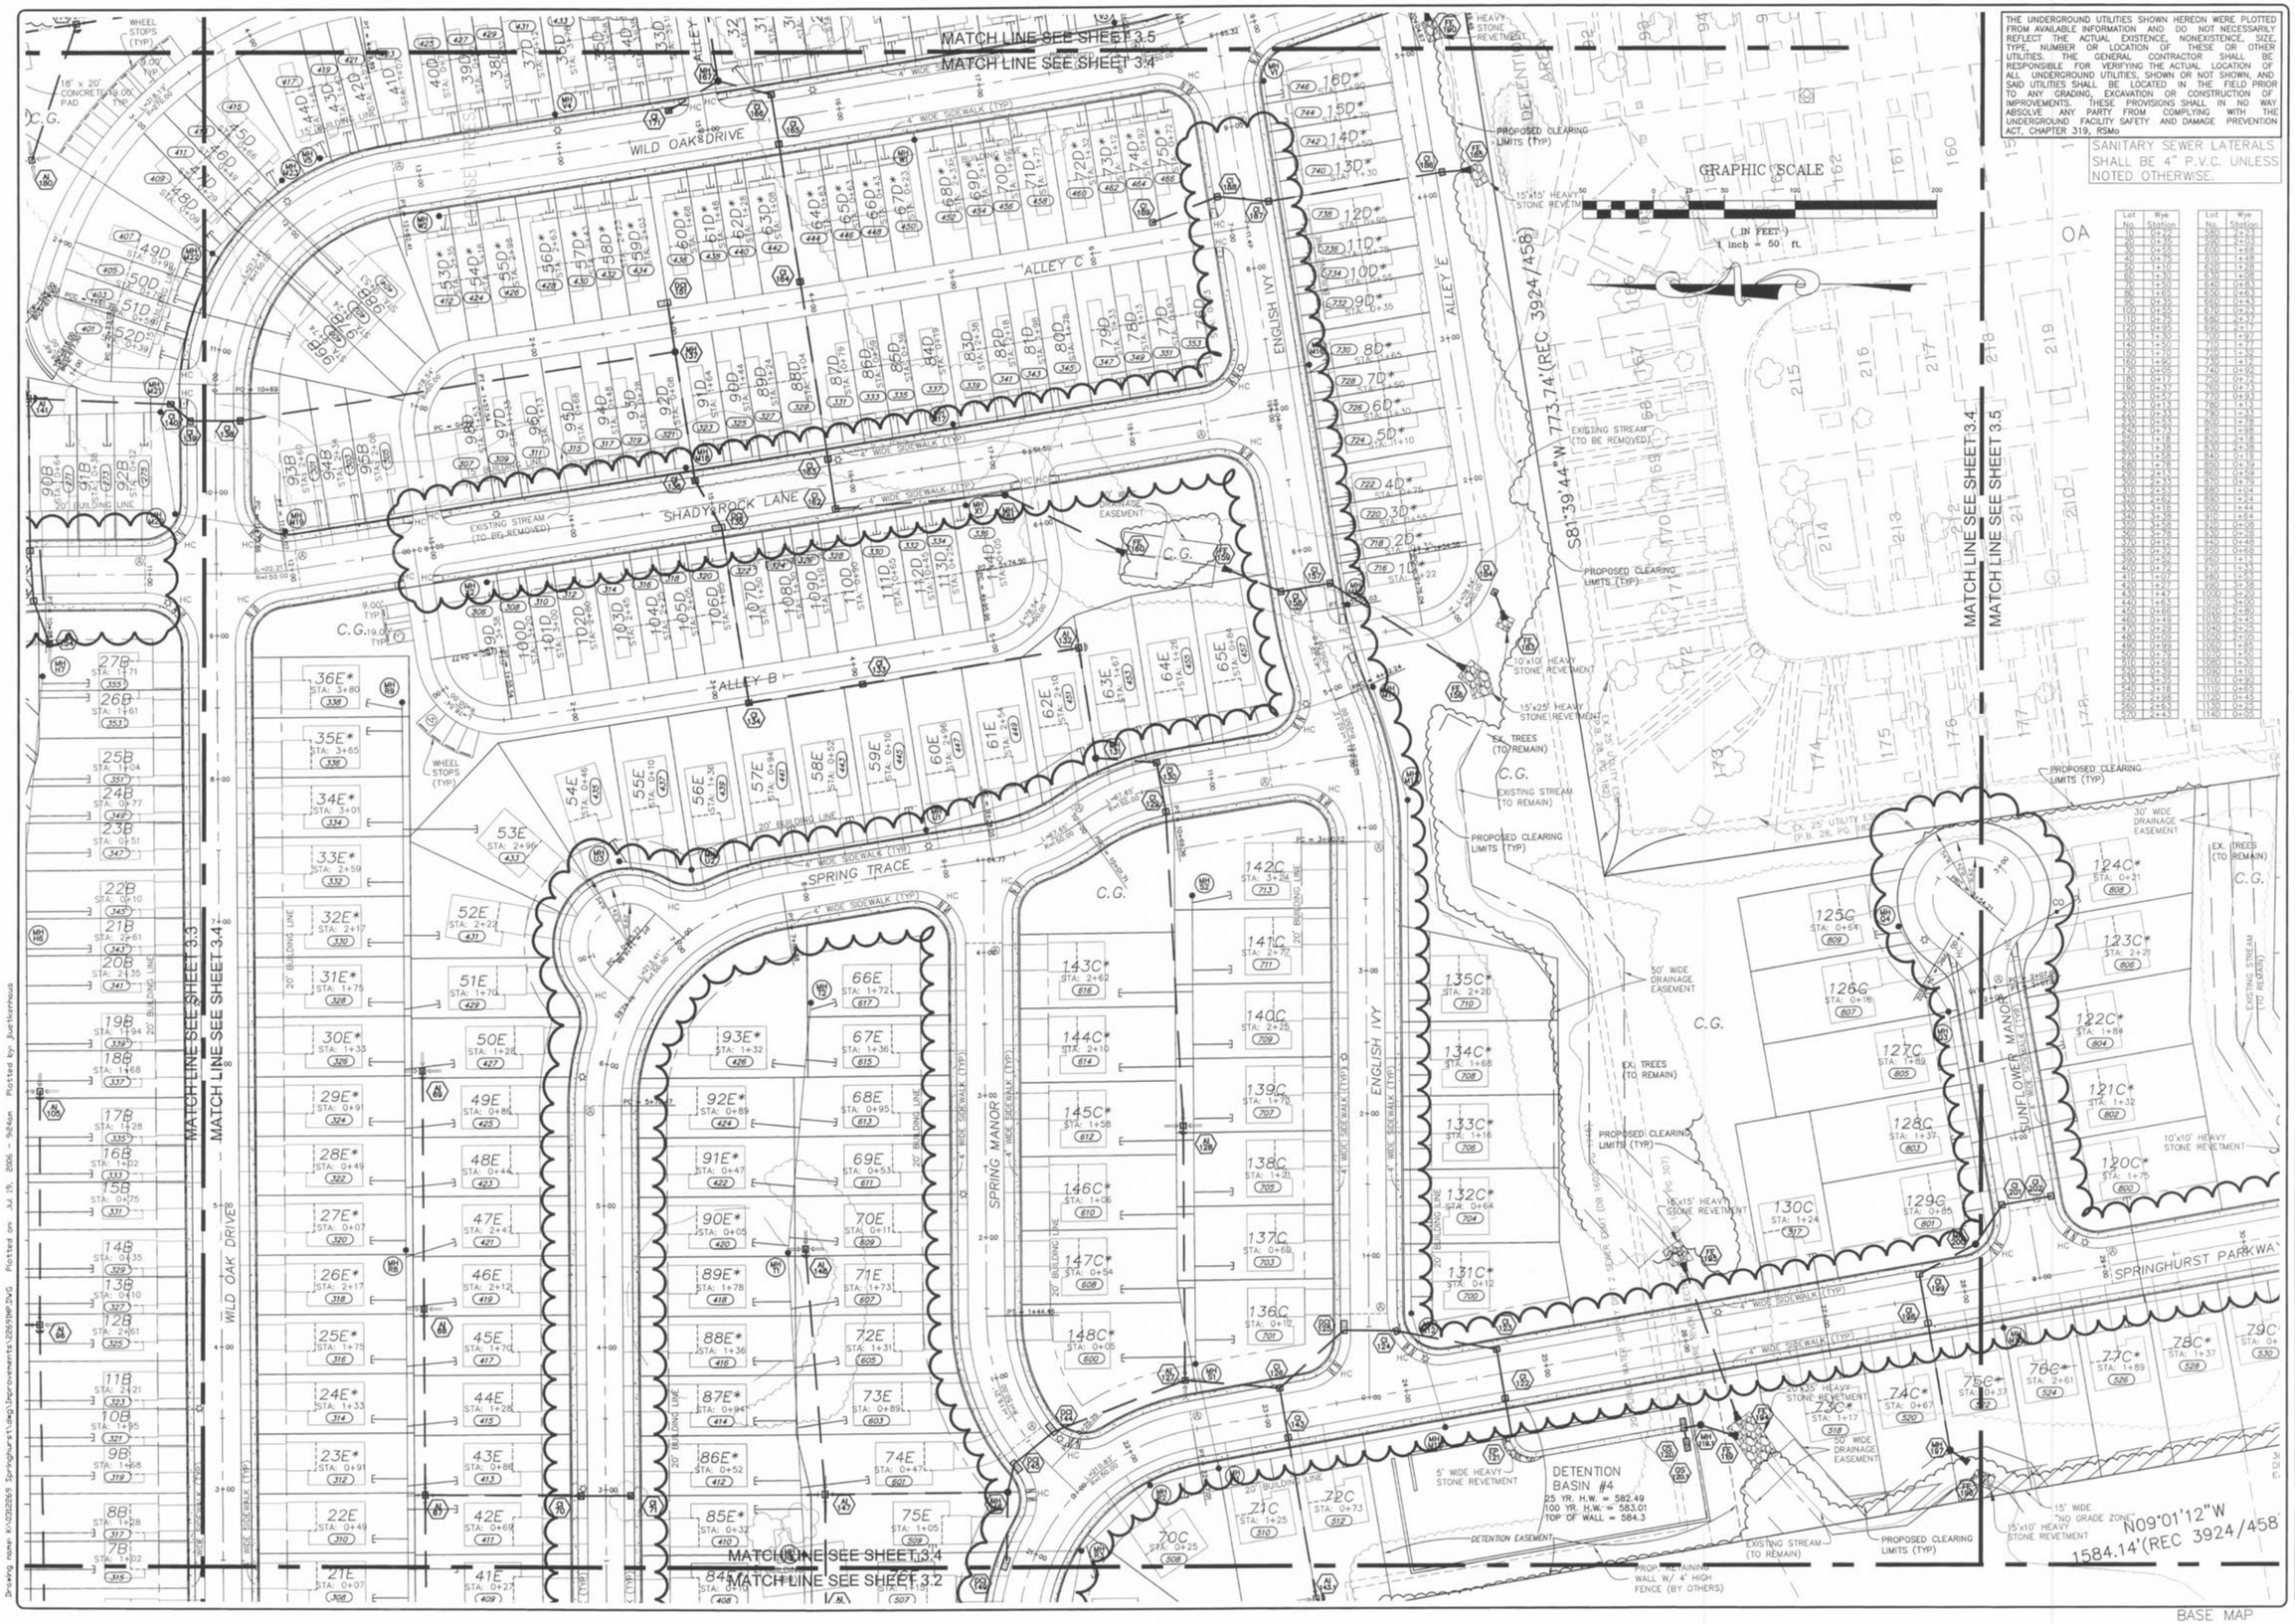

Lot No.	Wye Station	Lot No.	Wye Station

ISSUE	REMARKS/DATE
1	03-02-05 FIRST SUBMITTAL
2	04-04-05 REVISED PER DCSD COMMENTS
3	05-23-05 REVISED PER CITY OF O'FALLON COMMENTS
4	05-27-05 REVISED PER DCSD COMMENTS
5	06-09-05 REVISED PER PWSD #2 COMMENTS
6	06-27-05 REVISED PER CITY OF O'FALLON COMMENTS
7	07-14-06 REVISED PER PWSD#2 COMMENTS
8	08-08-06 REVISED PER CITY OF O'FALLON COMMENTS
9	07-19-06 REVISED A-JOINT LOCATIONS PHASE 2 & 3

PREPARED FOR:

SPRINGHURST, L.L.C.
5091 NEW BAUMGARTNER ROAD
ST. LOUIS, MISSOURI 63129
(314) 487-6717

STATE OF MISSOURI — JAMES C. PONDY — NUMBER 2004-0016 — PROFESSIONAL ENGINEER

PREPARED BY:

THE **STERLING** CO.
ENGINEERS & SURVEYORS
5055 NEW BAUMGARTNER ROAD
ST. LOUIS, MISSOURI 63129
(314)-487-0440 FAX 487-8944
E-Mail: Sterling@sterling-eng-sur.com

DRAWN: | DESIGNED: | CHECKED:

PROJECT: *THE VILLAGES AT SPRINGHURST*

SHEET TITLE: SITE PLAN

NO.		
03	12	269

M.S.D. P# | SHEET 3.4 OF -

DIGITAL FILE LOCATION: SDRIVE=STERLING-2 S:\D\ 2269\90\.dwg

PC#2804

BASE MAP