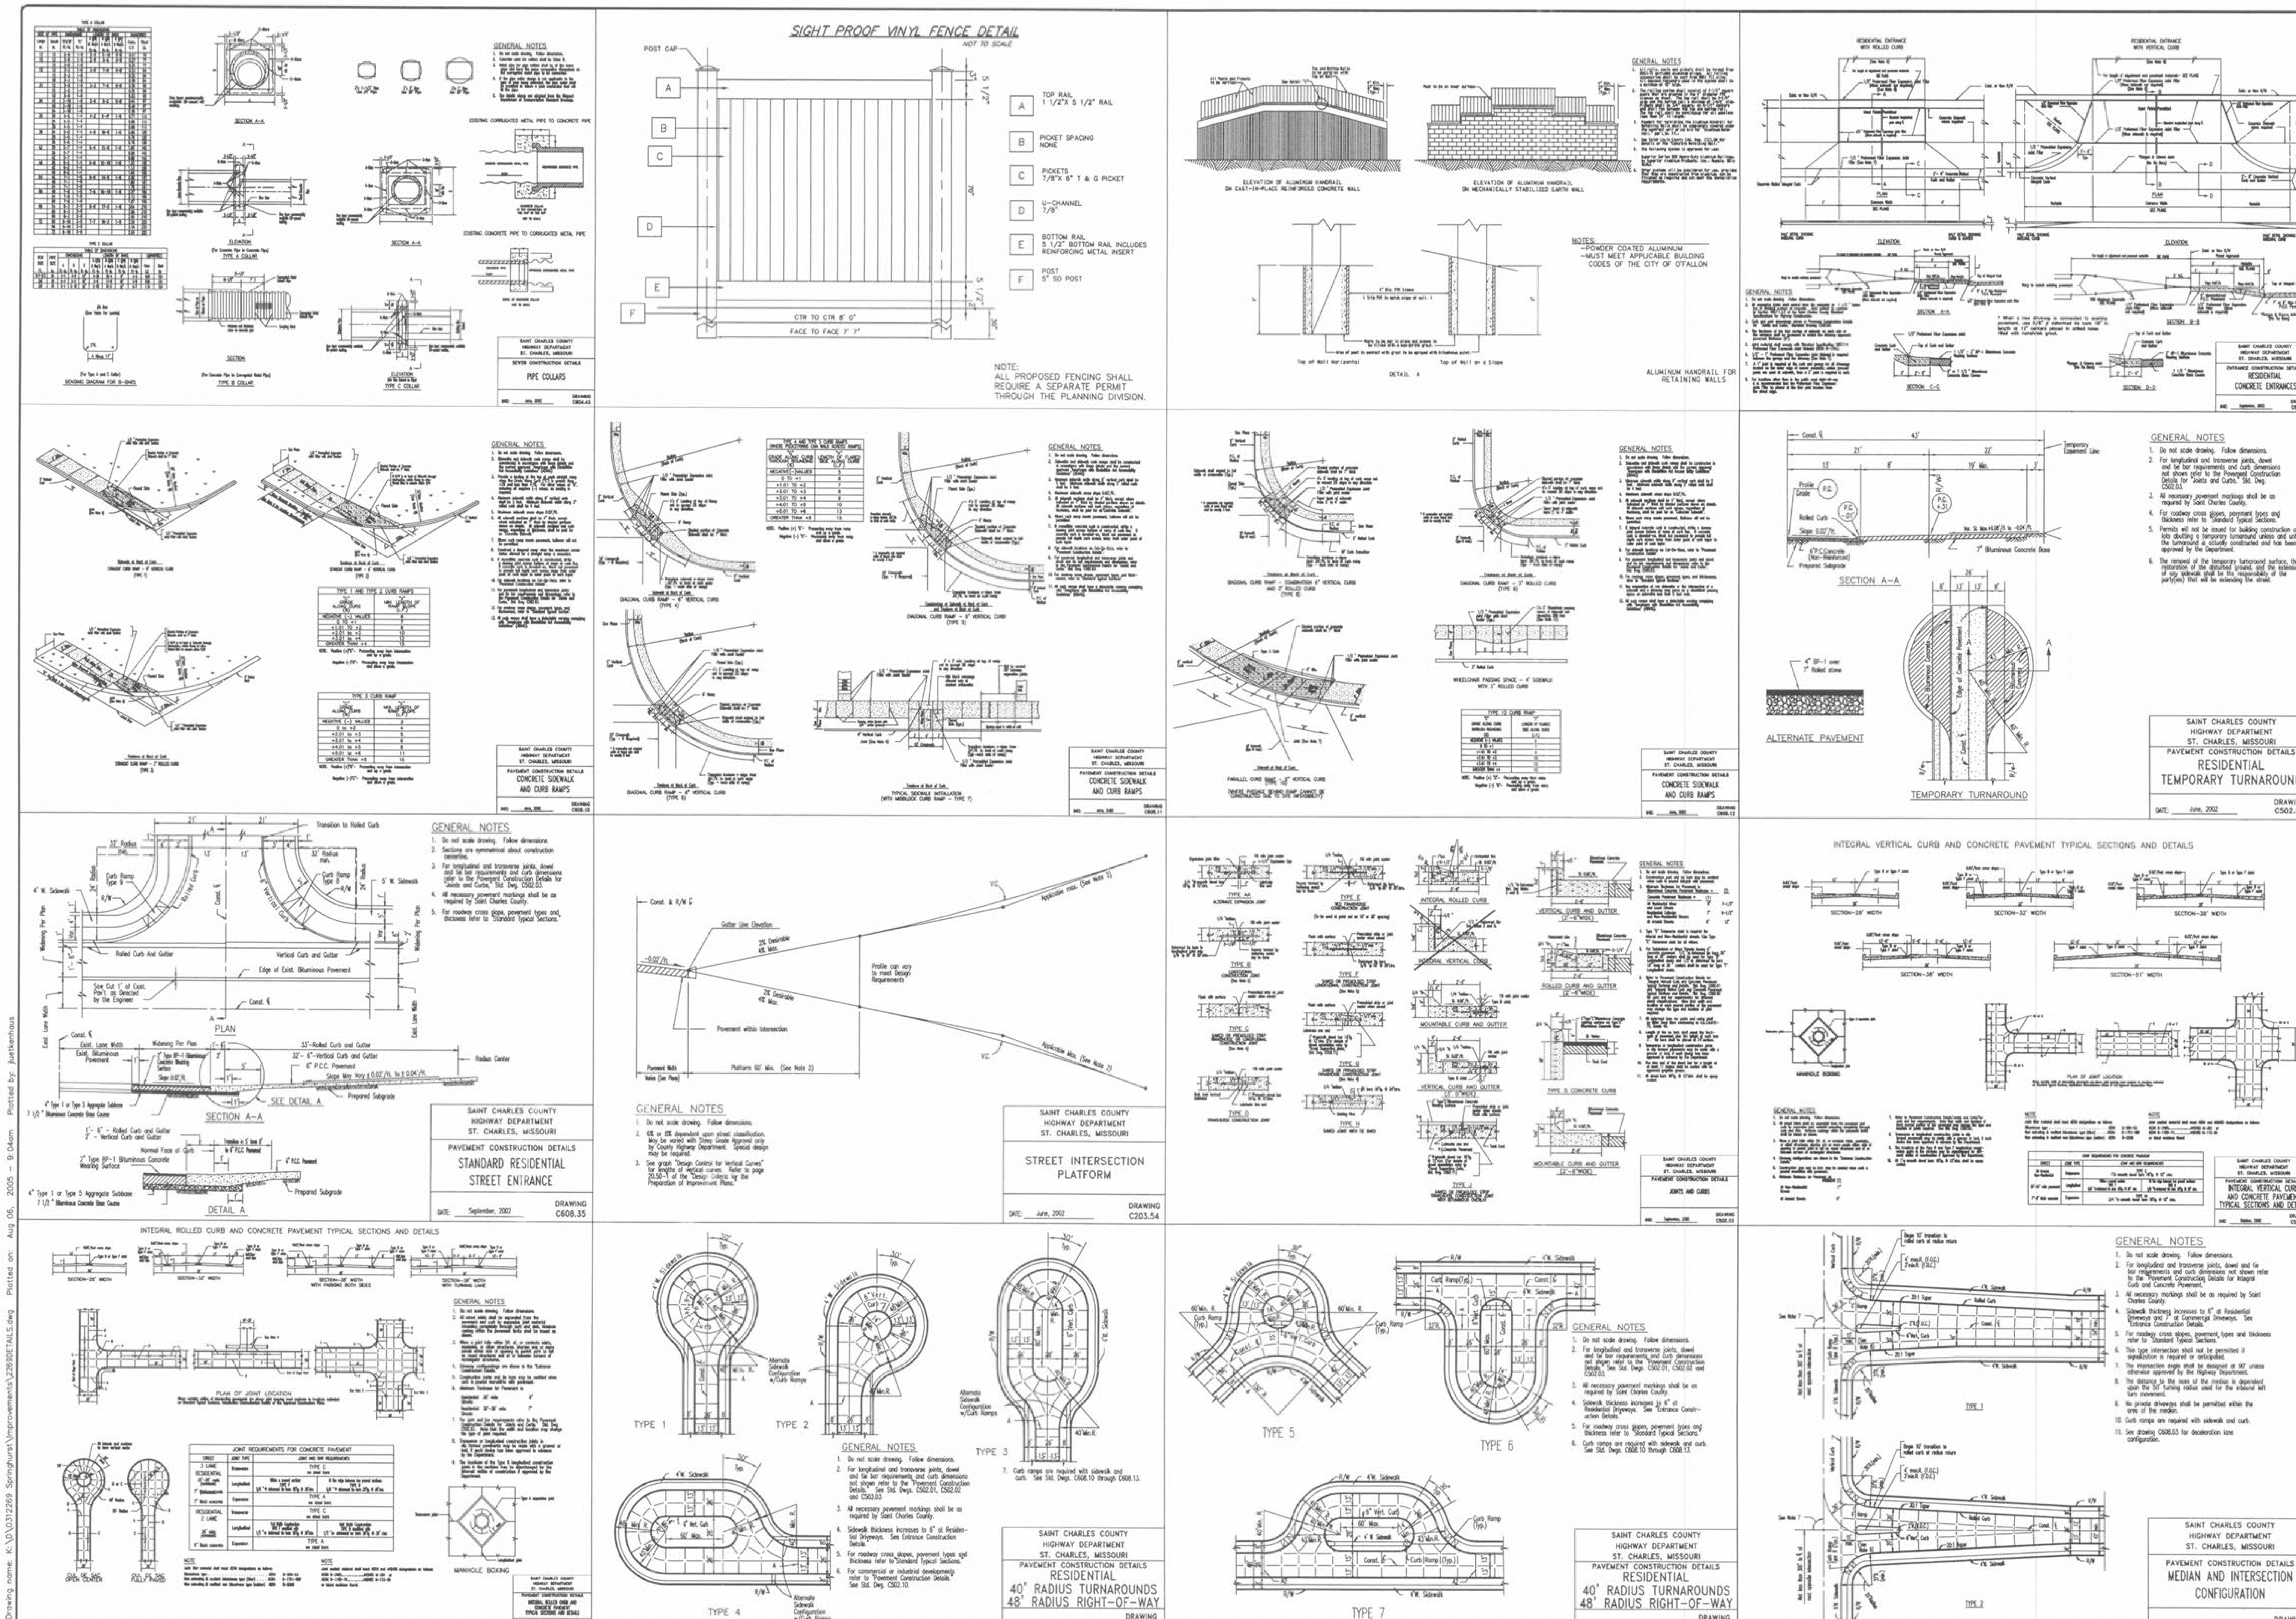

BASE MAP

ISSUE	REMARKS/DATE
1	03-02-05 FIRST SUBMITTAL
2	04-04-05 REVISED PER DCSD COMMENTS
3	05-23-05 REVISED PER CITY OF O'FALLON COMMENTS
4	05-27-05 REVISED PER DCSD COMMENTS
5	06-09-05 REVISED PER PWSD#2 COMMENTS
6	06-27-05 REVISED PER CITY OF O'FALLON COMMENTS
7	07-14-05 REVISED PER PWSD#2 COMMENTS
8	08-08-05 REVISED PER CITY OF O'FALLON COMMENTS

PREPARED FOR:

SPRINGHURST, L.L.C.
5091 NEW BAUMGARTNER ROAD
ST. LOUIS, MISSOURI 63129
(314) 487-6717

PREPARED BY:

THE STERLING CO.
ENGINEERS & SURVEYORS
5055 NEW BAUMGARTNER ROAD
ST. LOUIS, MISSOURI 63129
(314)-487-0440 FAX 487-8944
E-Mail: Sterling@sterling-eng-sur.com

DRAWN:
DESIGNED:
CHECKED:

PROJECT:
THE VILLAGES AT SPRINGHURST

SHEET TITLE: ST. CHARLES COUNTY DETAILS

NO. 03 12 269
M.S.D. P#
SHEET CD1 OF -
DIGITAL FILE LOCATION SERVER=STERLING-2

Drawing name: K:\D\0312269 Springhurst\Improvements\22690ETAILS.dwg Plotted on: Aug 06, 2005 - 9:04am Plotted by: jluetkenhaus