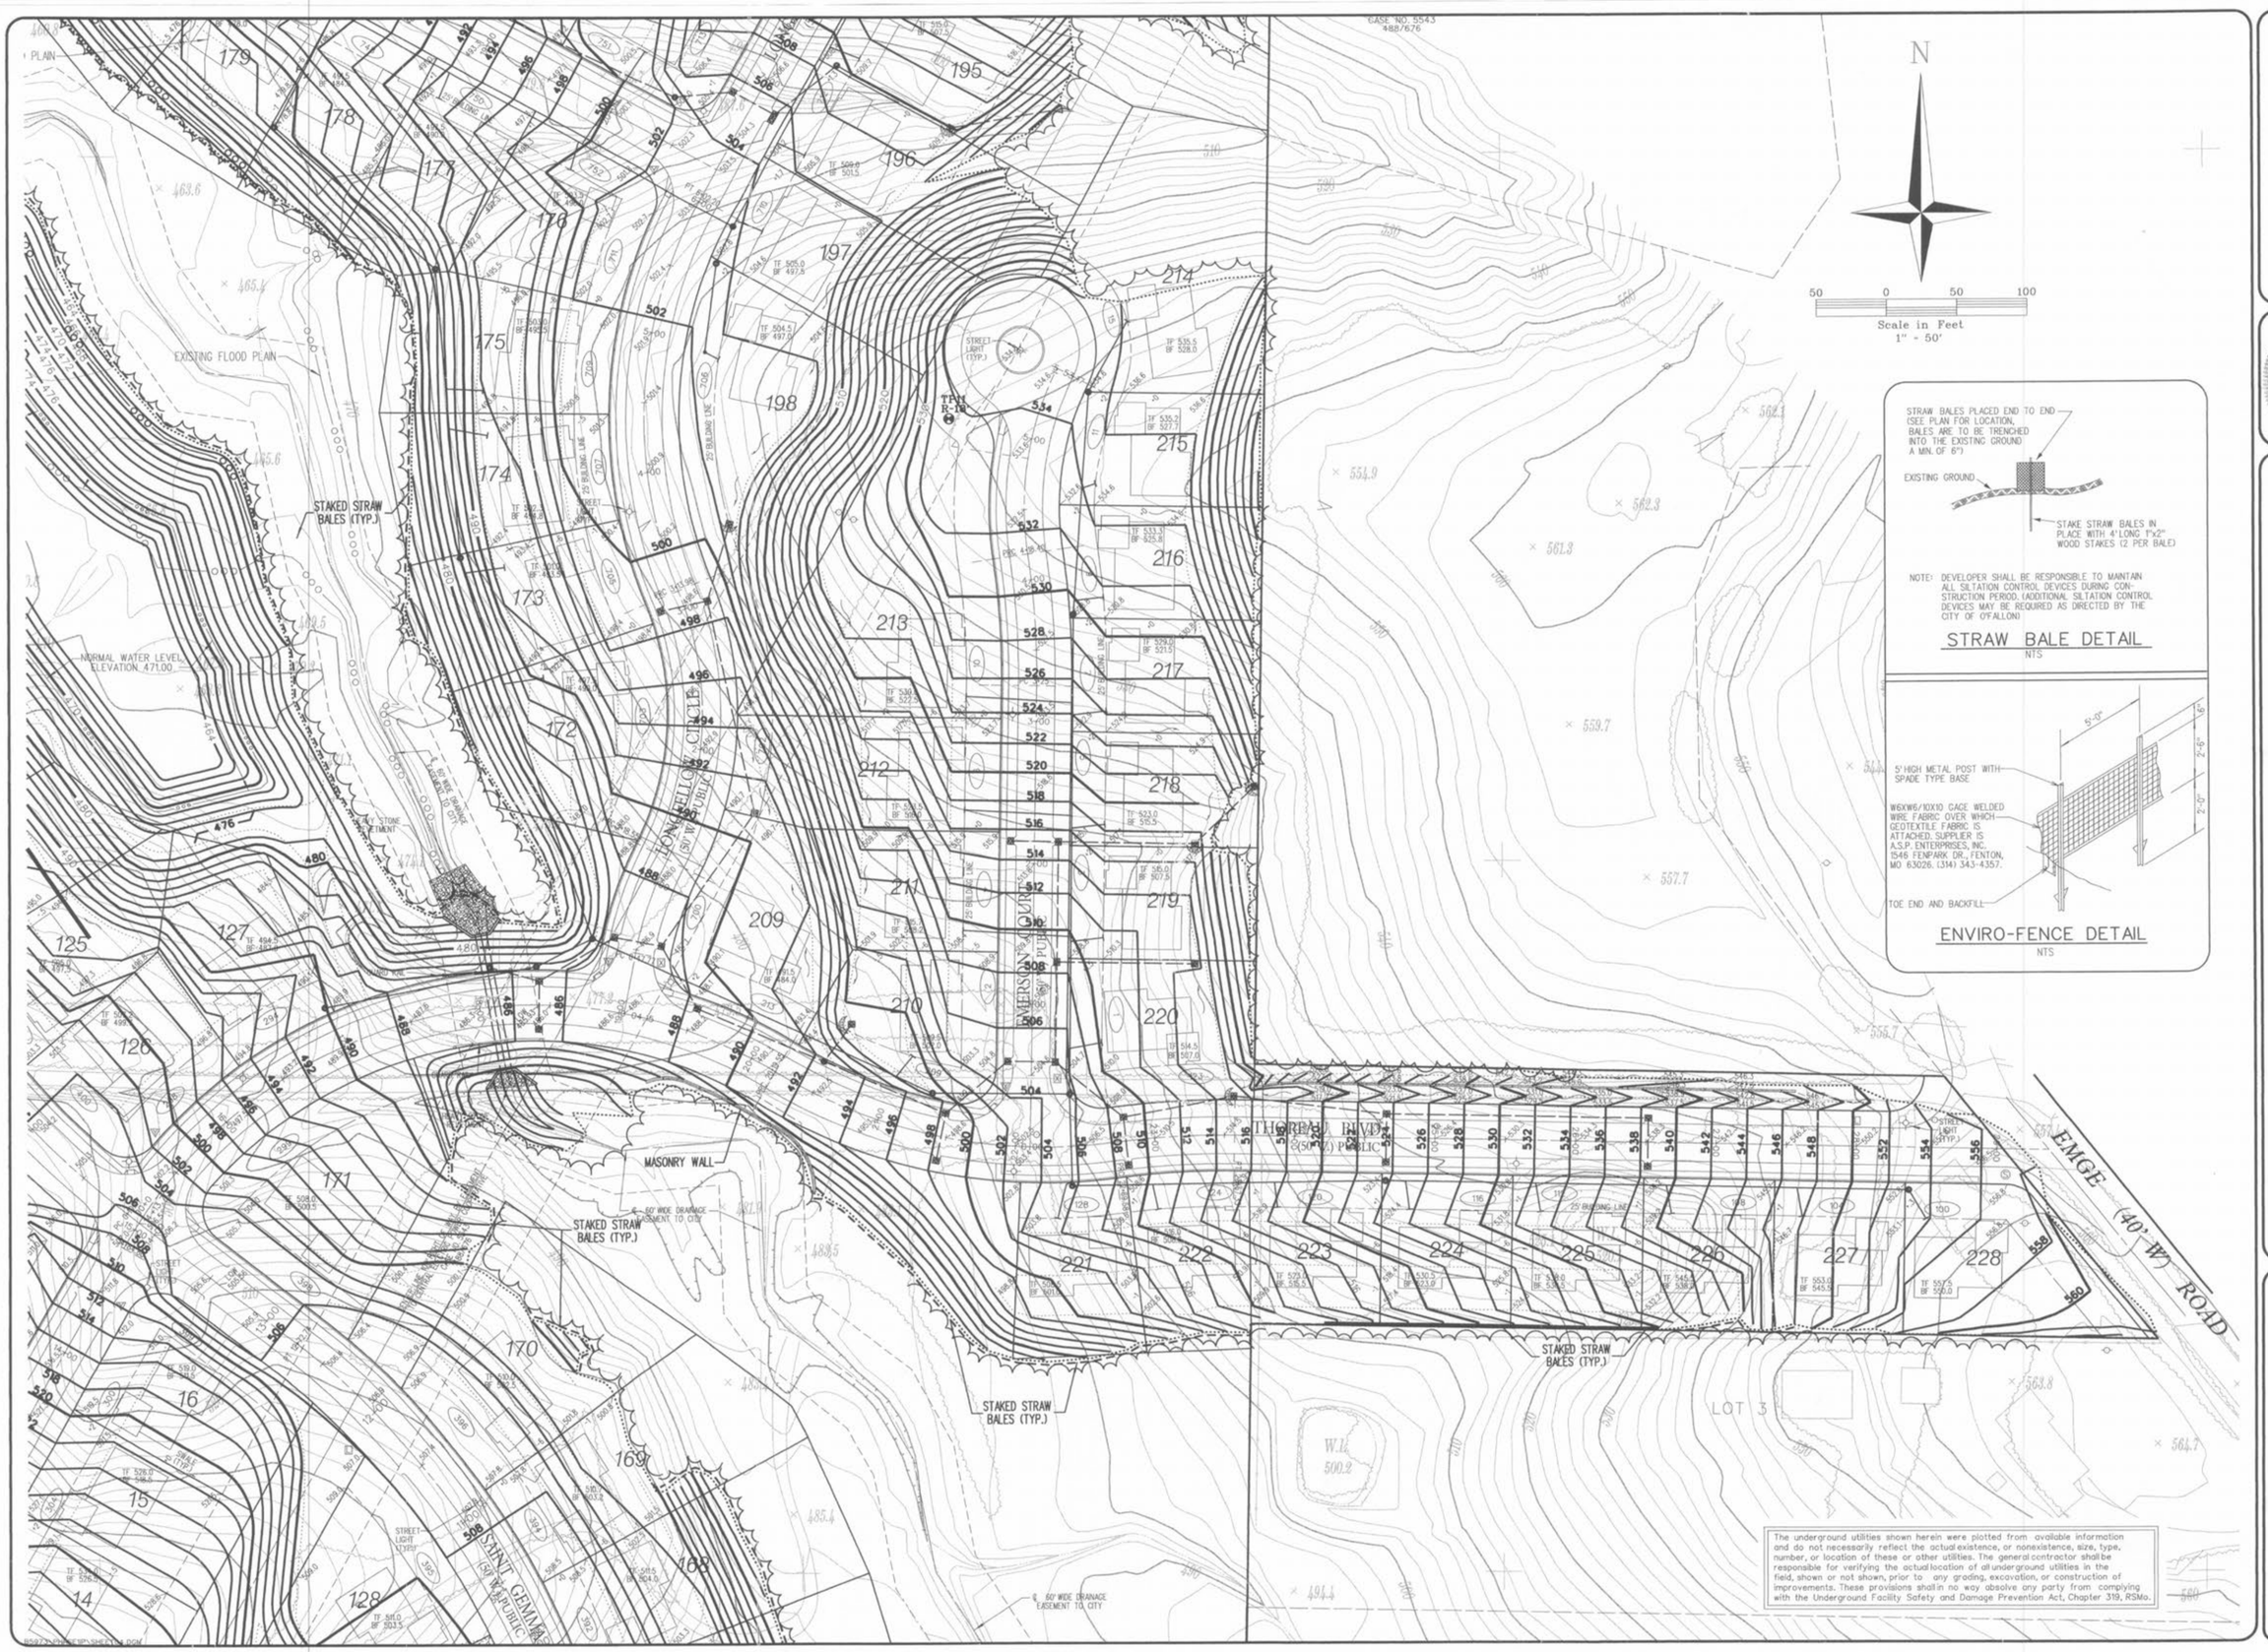

WALDEN POND, L.L.C.
2529 LEMAY FERRY RD.
ST. LOUIS, MO. 63125

VOLZ

THE VILLAGES AT WALDEN POND

GRADING PLAN

Design By: G.A.S.
Drawn By: G.A.S.
Checked By: E.A.K.

B-5973

05-103-100

04