Drawing name: K:\1205127 Weatherby Landing\dwg\Improvements\1024IMP.dwg Plotted on: Apr 09, 2013 - 2:27pm Plotted by: ramold

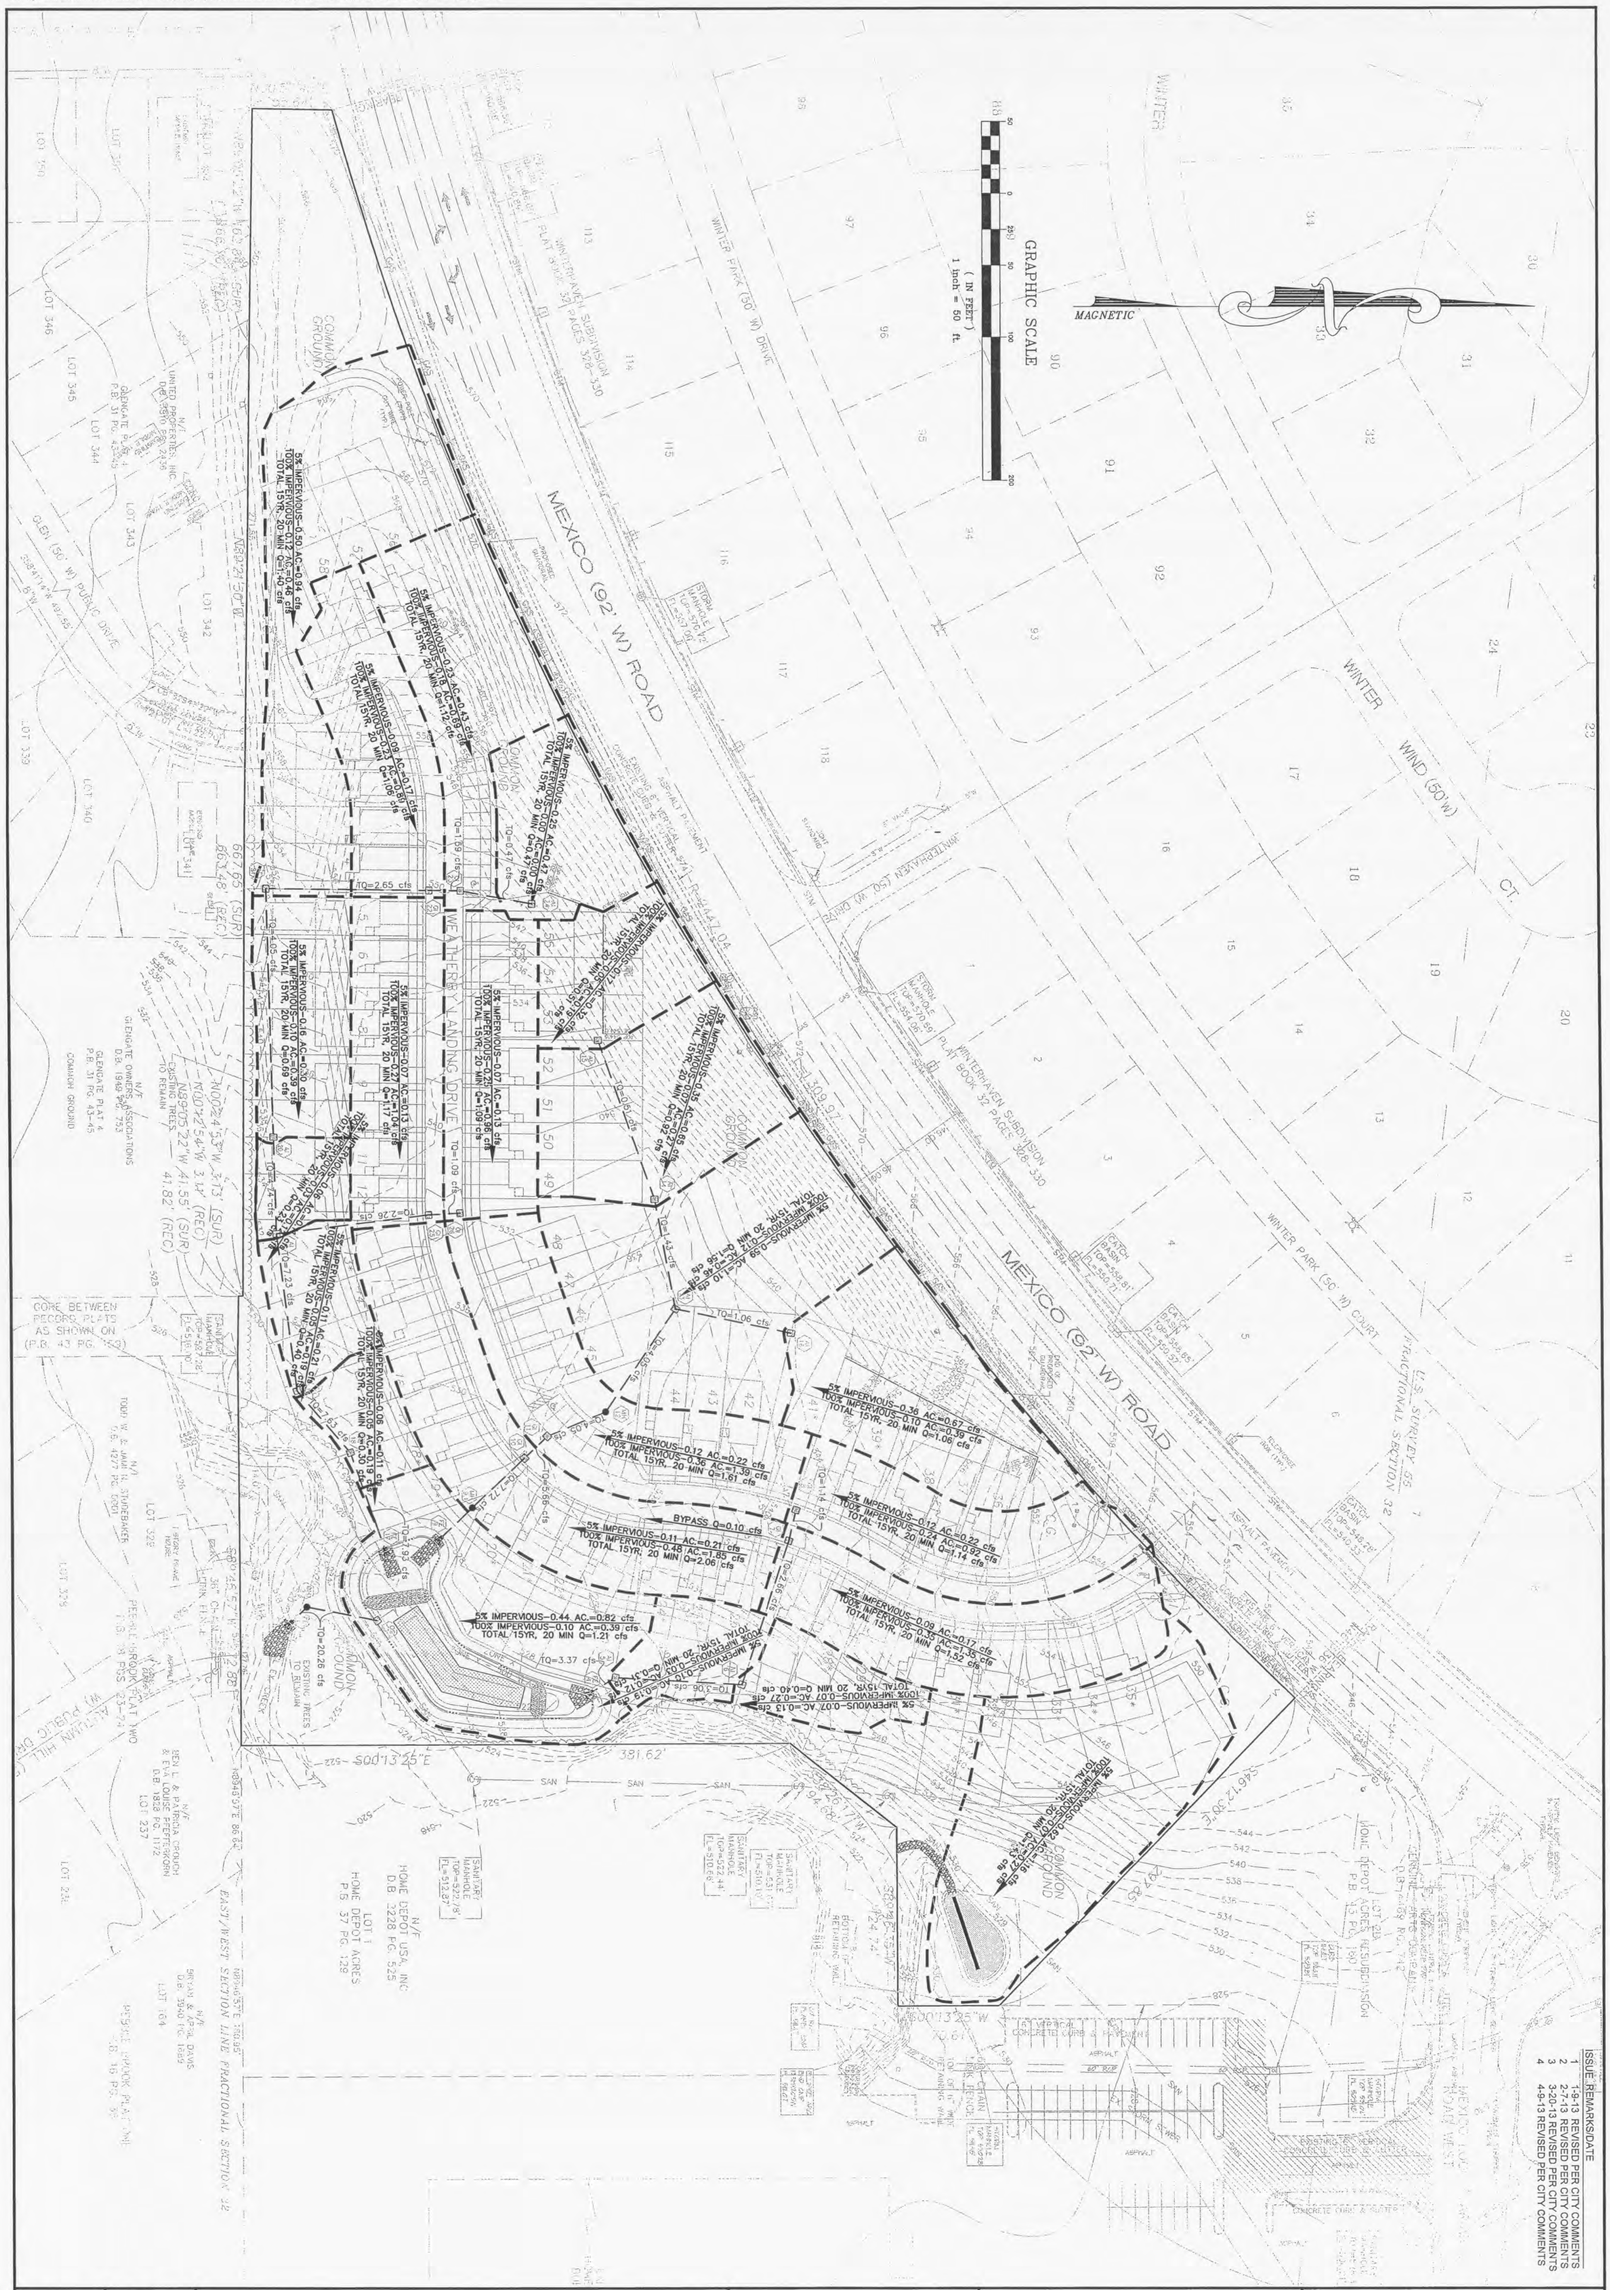
GRAPHIC SCALE
(IN FEET)
1 inch = 60 ft.
MAGNETIC
MEXICO (92' W) ROAD
WINTER WIND (50'W) CT.
WINTER PARK (50' W) DRIVE
GLENGATE PLAT 4
P.B. 31 PG. 43-45
COMMON GROUND
CORE BETWEEN RECORD PLATS AS SHOWN ON (P.R. 43 PG. 50)
LOT 1 HOME DEPOT ACRES
P.B. 37 PG. 128
HOME DEPOT ACRES
P.B. 37 PG. 128
EASTWEST SECTION LINE FRACTIONAL SECTION 32
FRACTIONAL SECTION 32
S00°13'25"E 381.62'
WEATHERBY LANDING DRIVE
BYPASS Q=0.10 cfs
TOTAL 15YR, 20 MIN Q=2.06 cfs
5% IMPERVIOUS-0.44 AC.=0.82 cfs
100% IMPERVIOUS-0.10 AC.=0.39 cfs
TOTAL 15YR, 20 MIN Q=1.21 cfs
Tc=20.28 cfs
