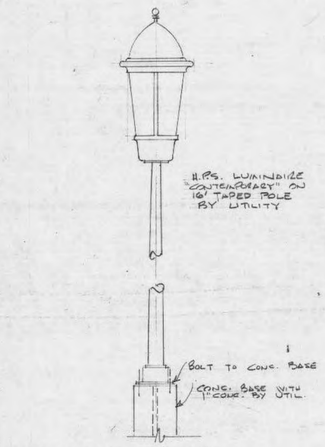

AREA LIGHT DET.

NO SCALE

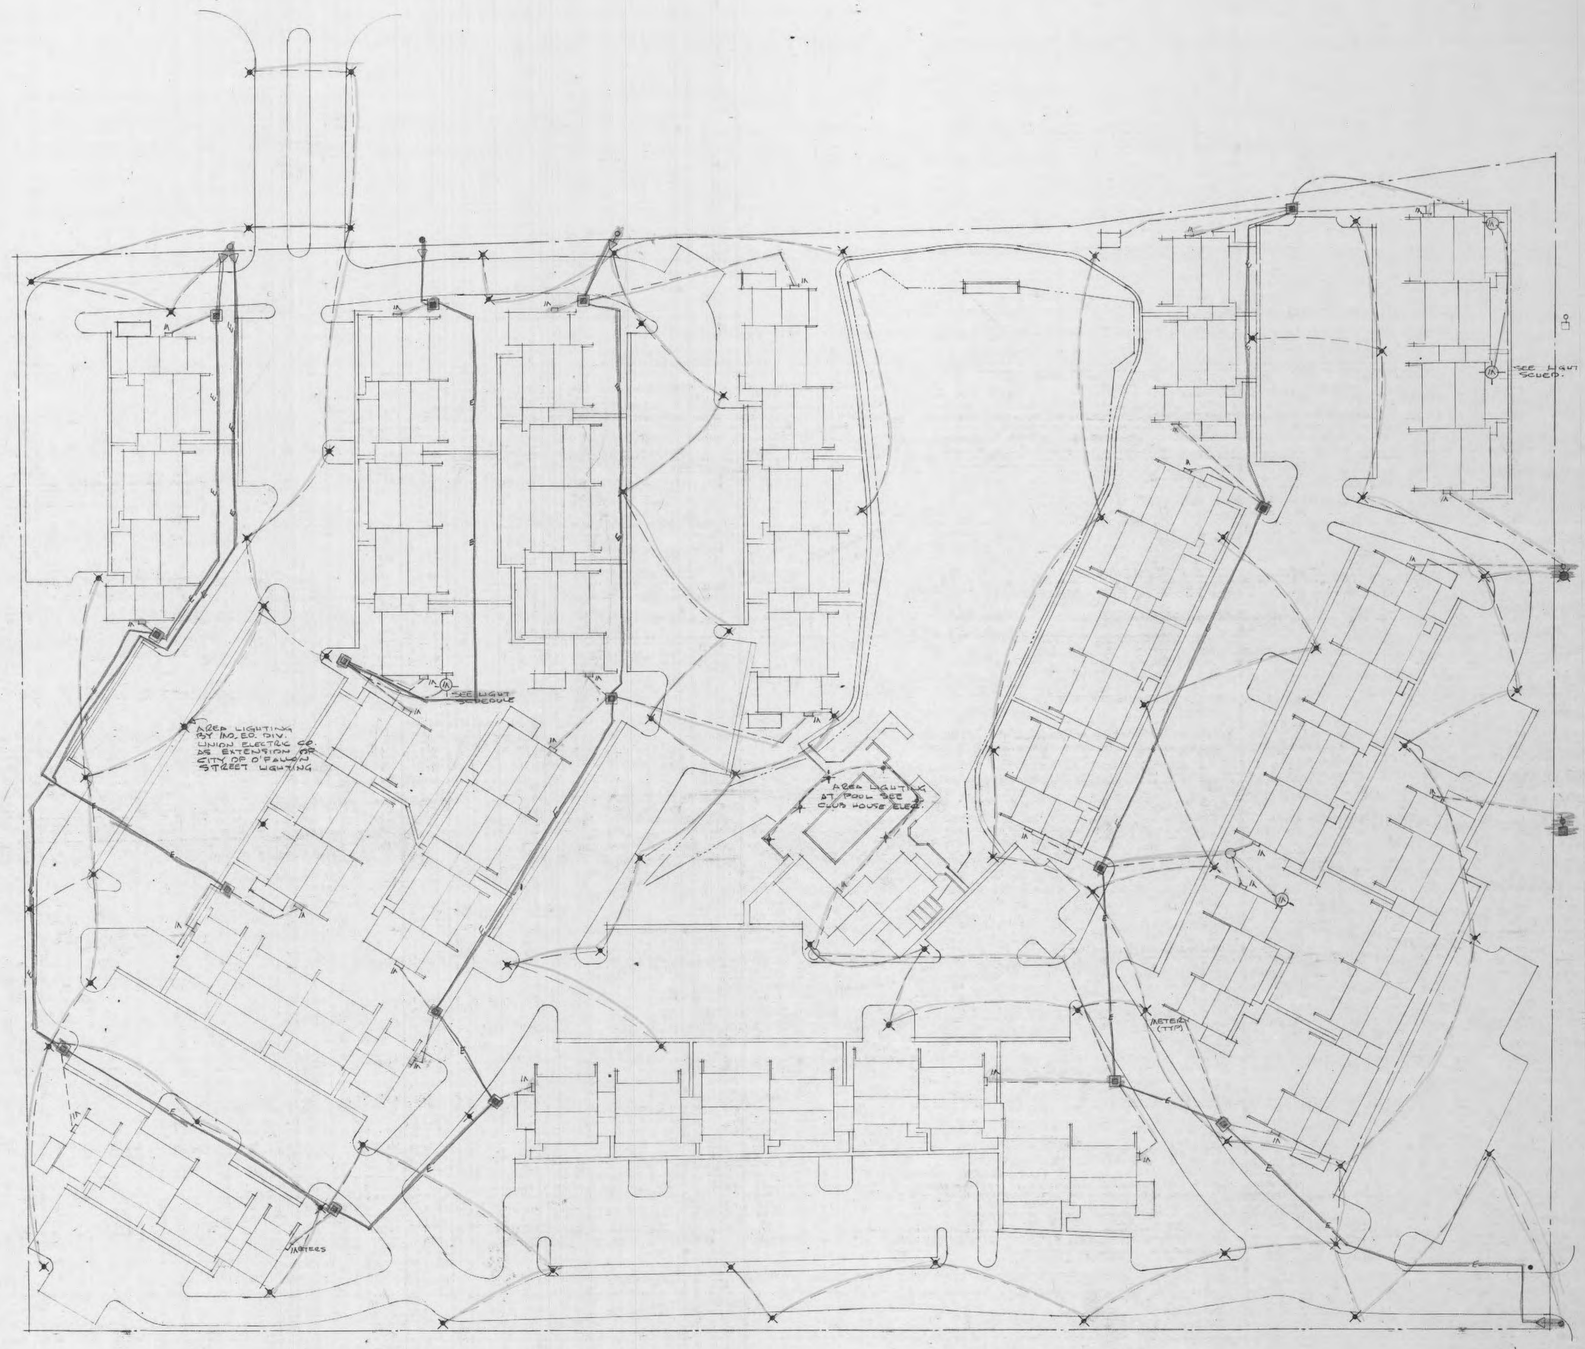

5			
6			
7			
8			

DRAWN	JOB NO.
BGW.	8302.00
TRACED	DATE
	1bd 1984
CHECKED	SCALE
	1"=40'-0"

IKW / WARDLAW ASSOCIATES

ARCHITECTS · ENGINEERS · PLANNERS

6 WESTBURY DR. ST. CHARLES MISSOURI

STATE OF MISSOURI · REGISTERED ARCHITECT · B. G. WARDLAW NUMBER A-1729

WESTCHESTER

APARTMENT VILLAGE

O'Fallon, Missouri

DEVELOPED BY THE WESTCHESTER PARTNERSHIP

ELECTRICA

DRAWING NO.: 302