WHEATFIELD
PLAT ONE
STREET PROFILES
FEB., 1985 84-067

Scale
Vert. 1"=10'
Horz. 1"=50'

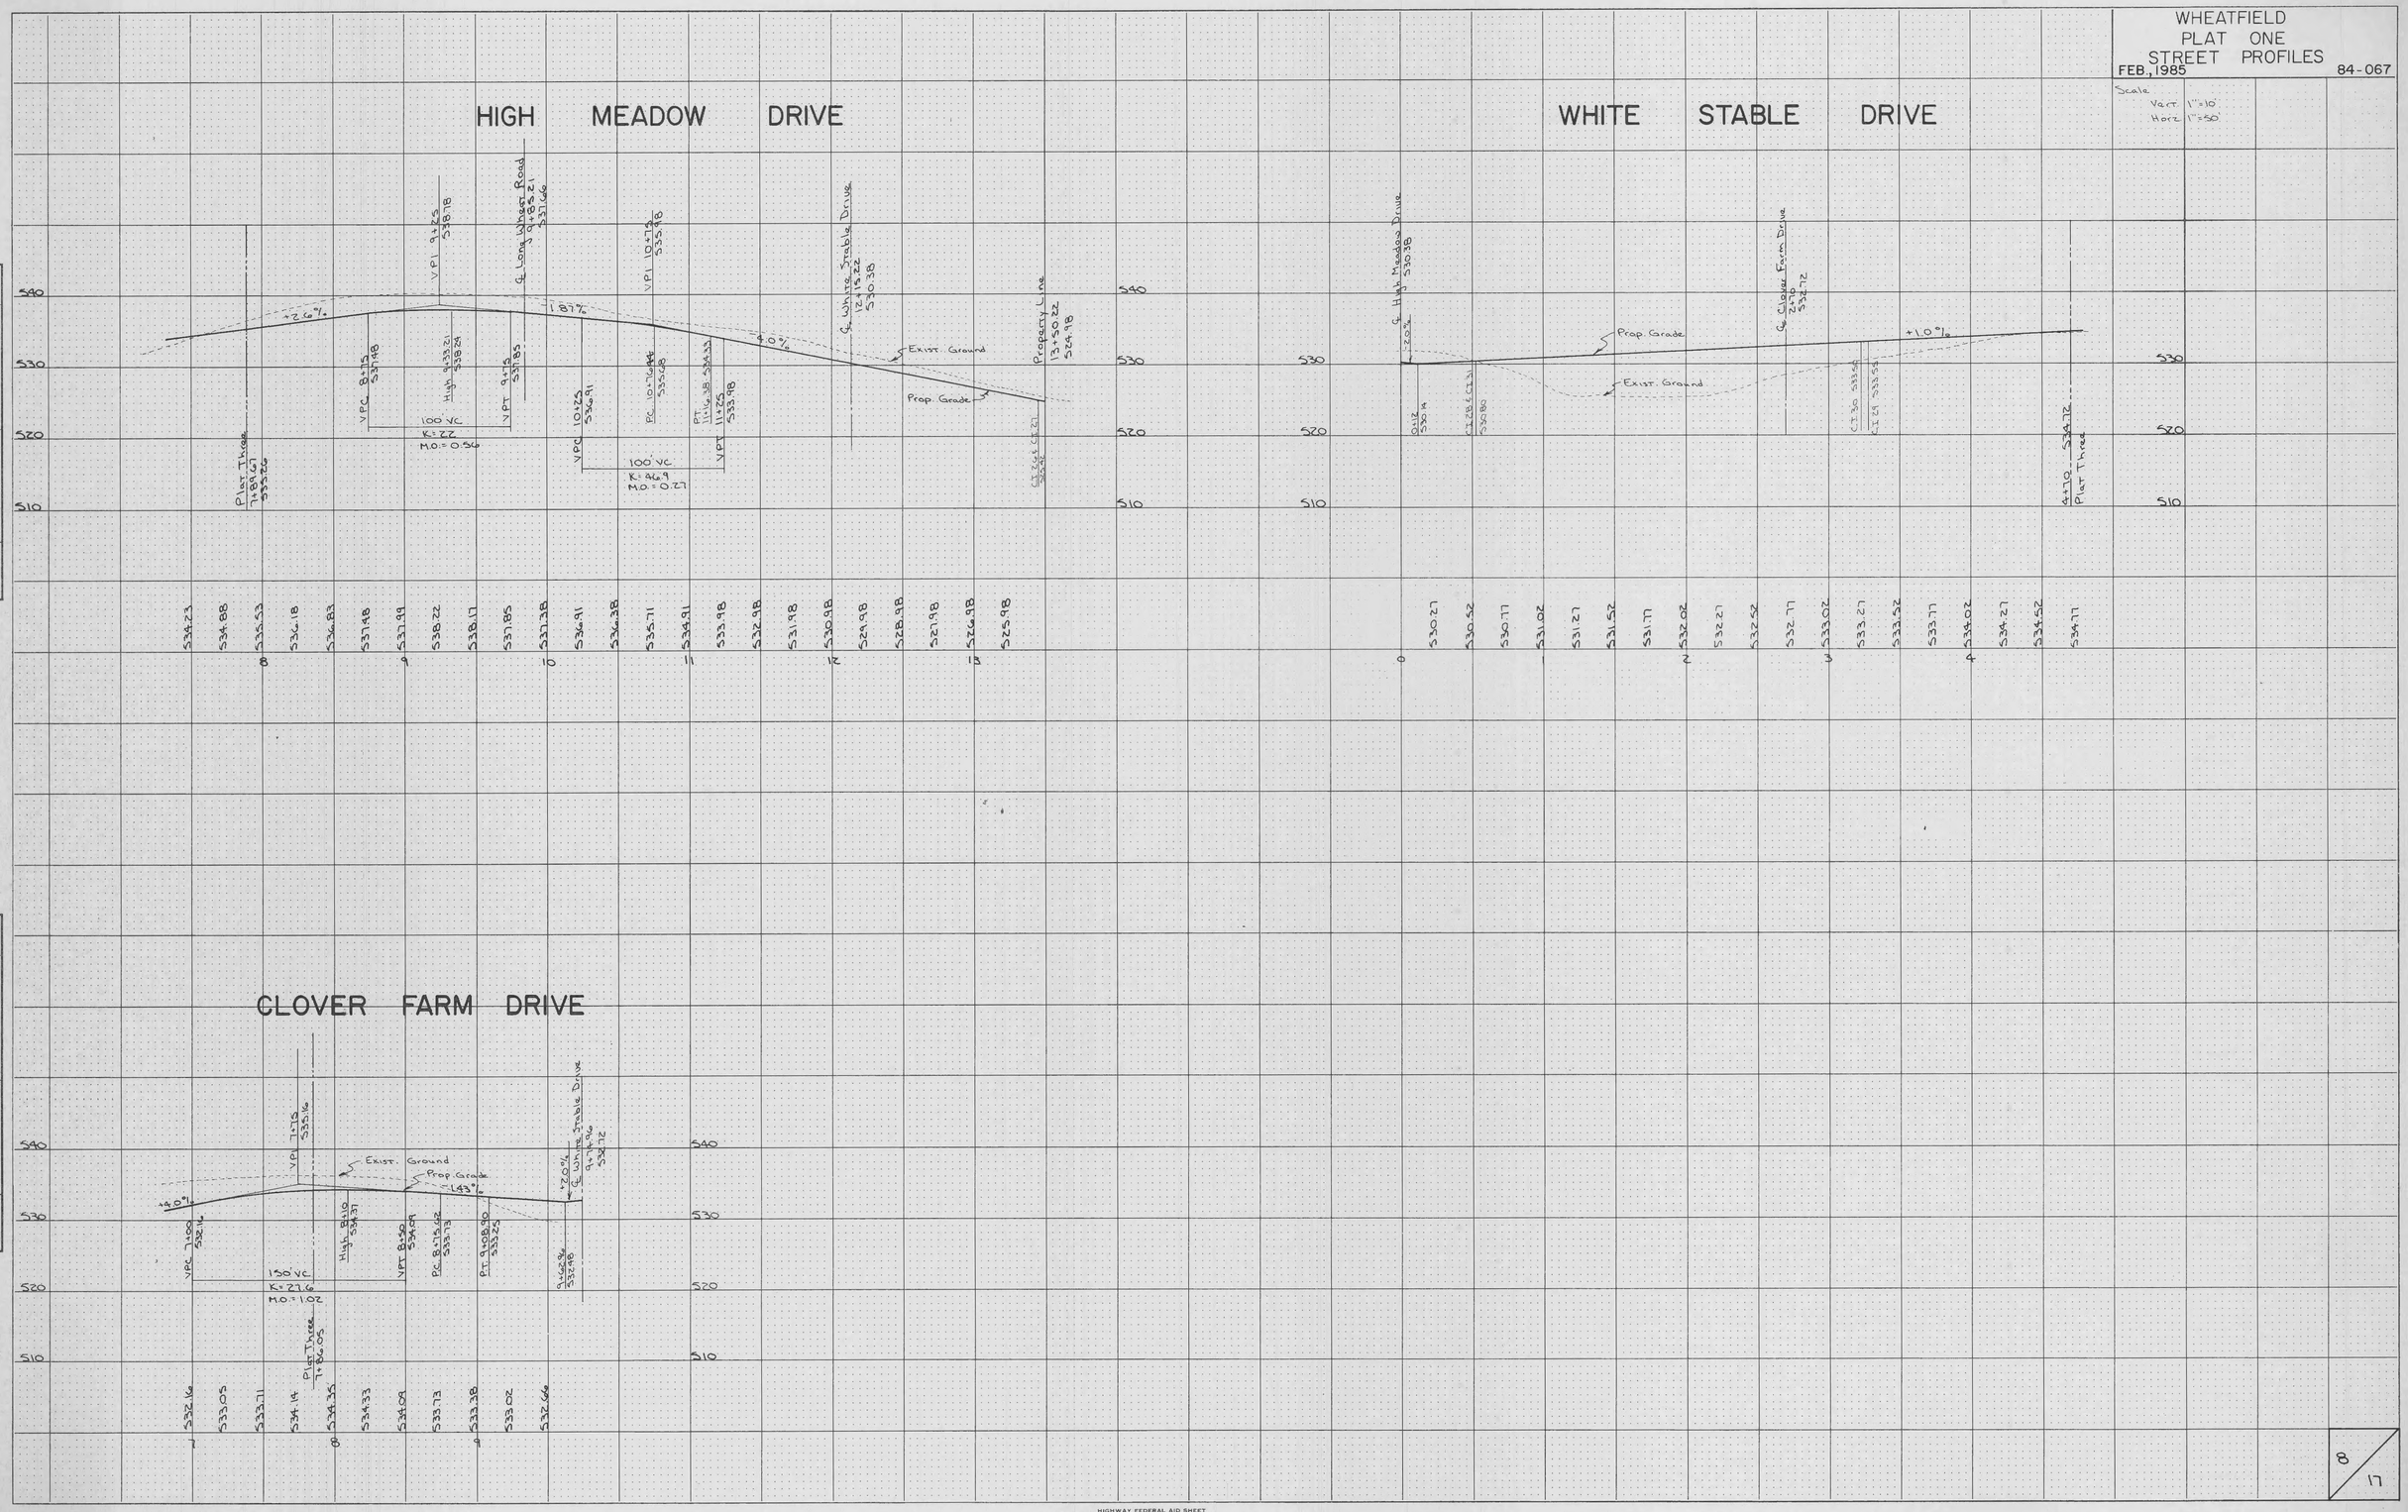

FINAL SURVEY
NOTE BOOK NO.
SURVEYED
PLOTTED
TEMPLATE
AREAS
AREAS CHECKED
BY
DATE

ORIGINAL SURVEY
NOTE BOOK NO.
SURVEYED
PLOTTED
TEMPLATE
AREAS
AREAS CHECKED
BY
DATE

8/17

HIGHWAY FEDERAL AID SHEET
PLATE 3-FULL CROSS SECTION-LINE & DOT
TELEDYNE
PRINTED IN U.S.A.