WHEATFIELD
PLAT ONE
STORM SEWER PROFILE

FEB. 1985 — 84-067

Scale: Vert. 1"=10' Horz. 1"=50'

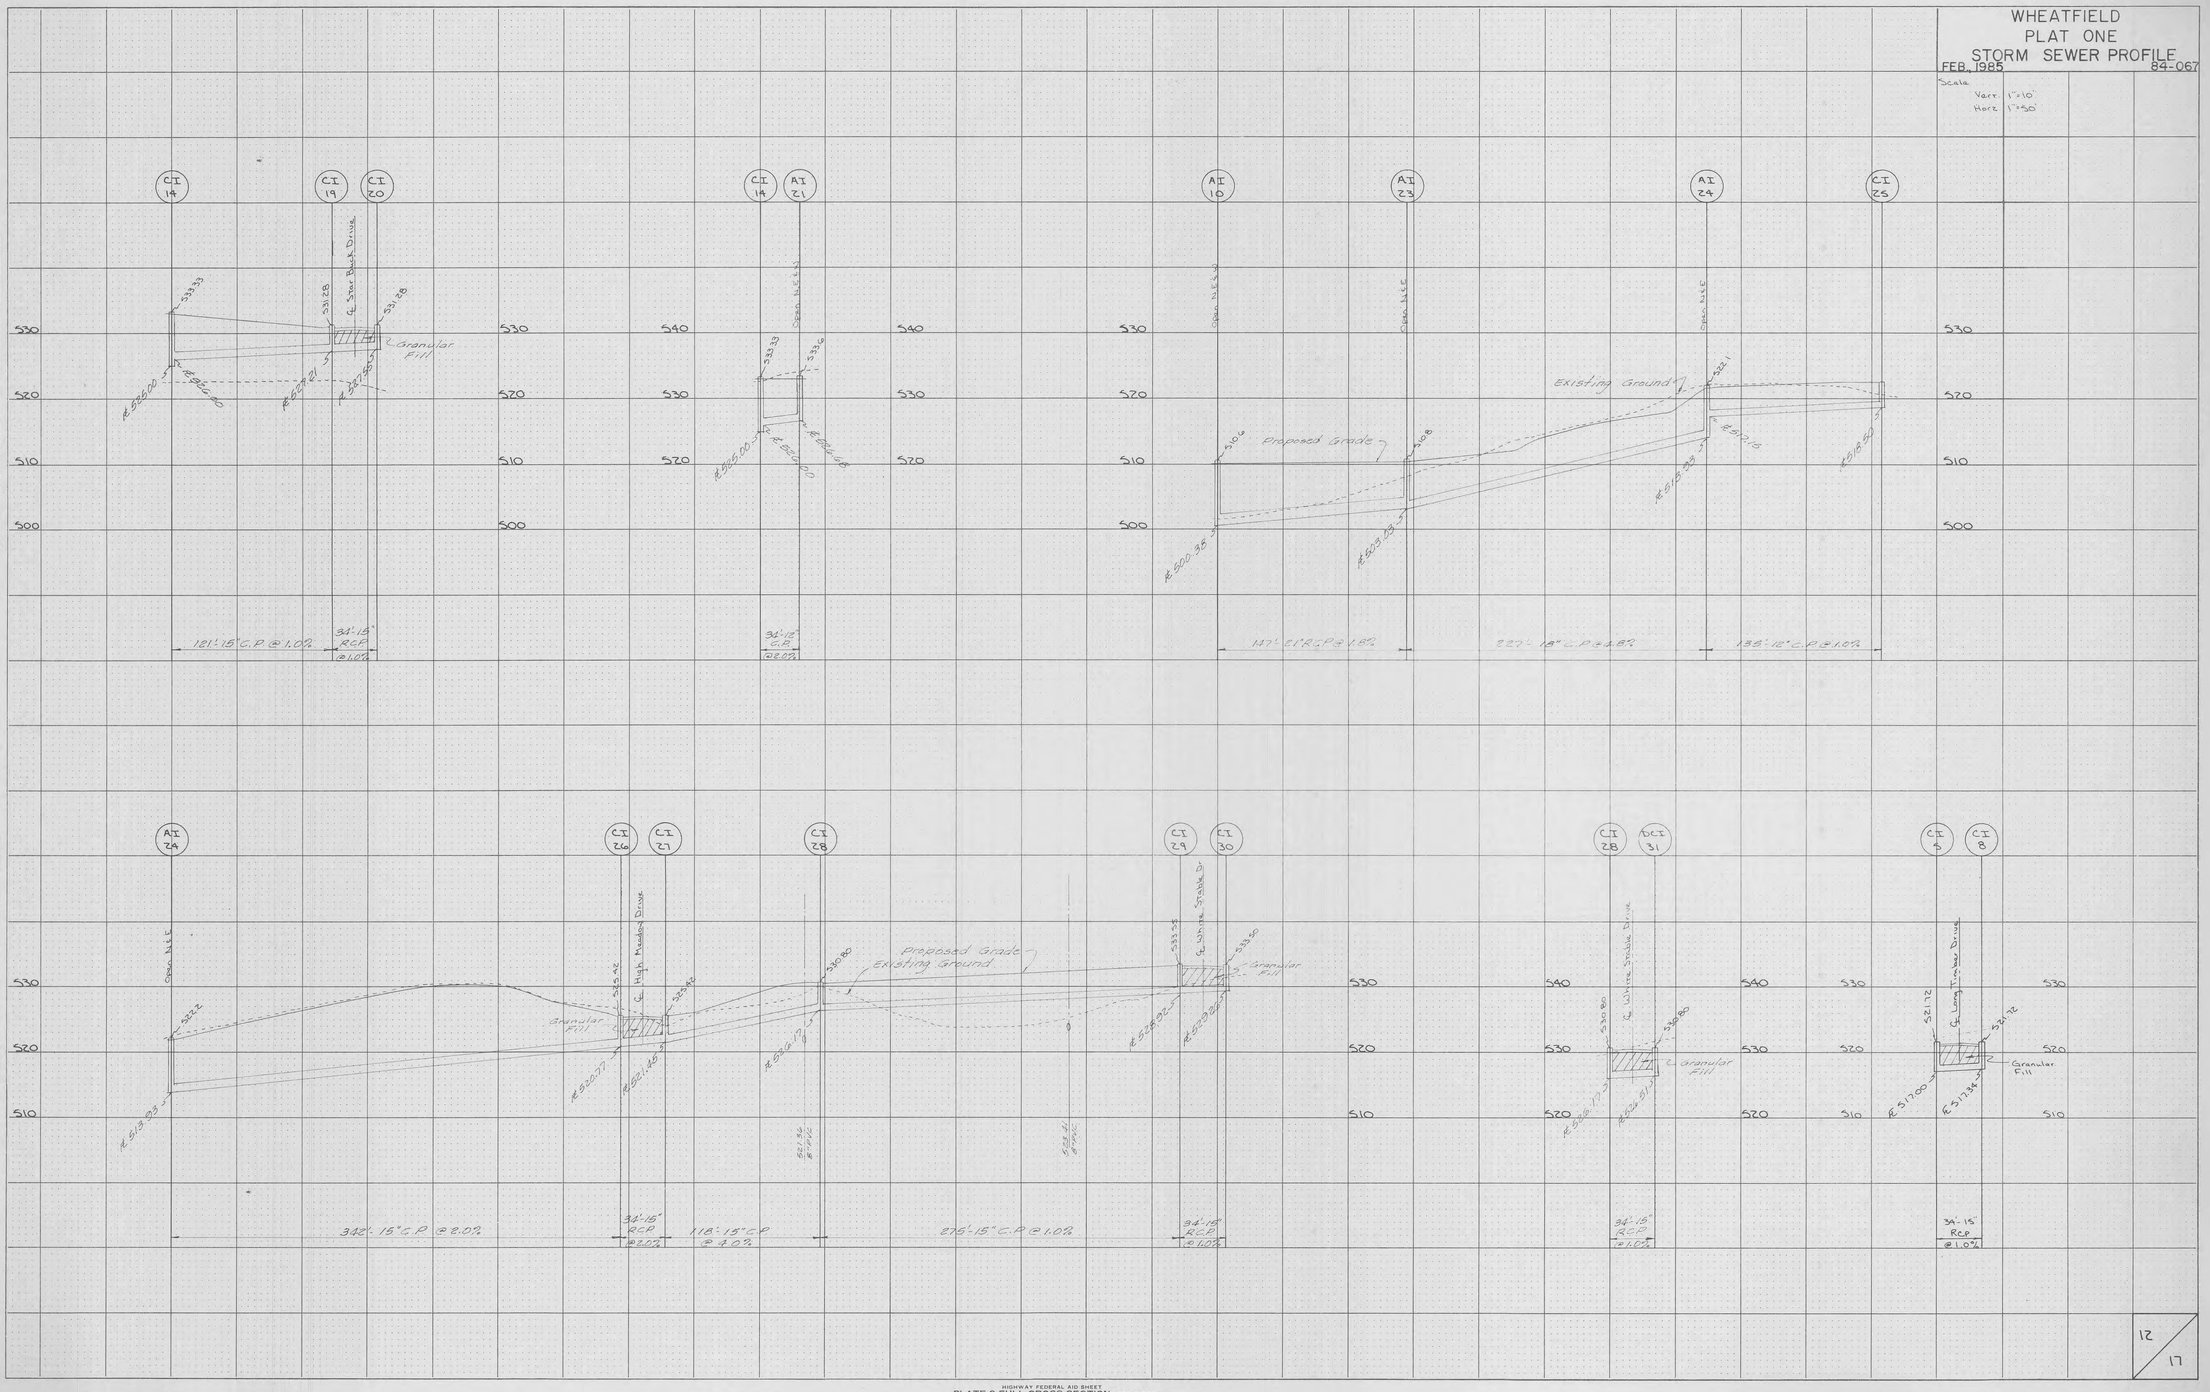

FINAL SURVEY		BY	DATE
NOTE BOOK NO.	SURVEYED		
	PLOTTED		
	PROFILE		
	AREAS		
	AREAS CHECKED		

ORIGINAL SURVEY		BY	DATE
NOTE BOOK NO.	SURVEYED		
	PLOTTED		
	PROFILE		
	AREAS		
	AREAS CHECKED		

12/17

HIGHWAY FEDERAL AID SHEET
PLATE 3-FULL CROSS SECTION-LINE & DOT
TELEDYNE
PRINTED IN U.S.A.