STREET PROFILES
WINDSONG PHASE THREE
FEBRUARY, 1990 85-2084A
REV. 4/16/91

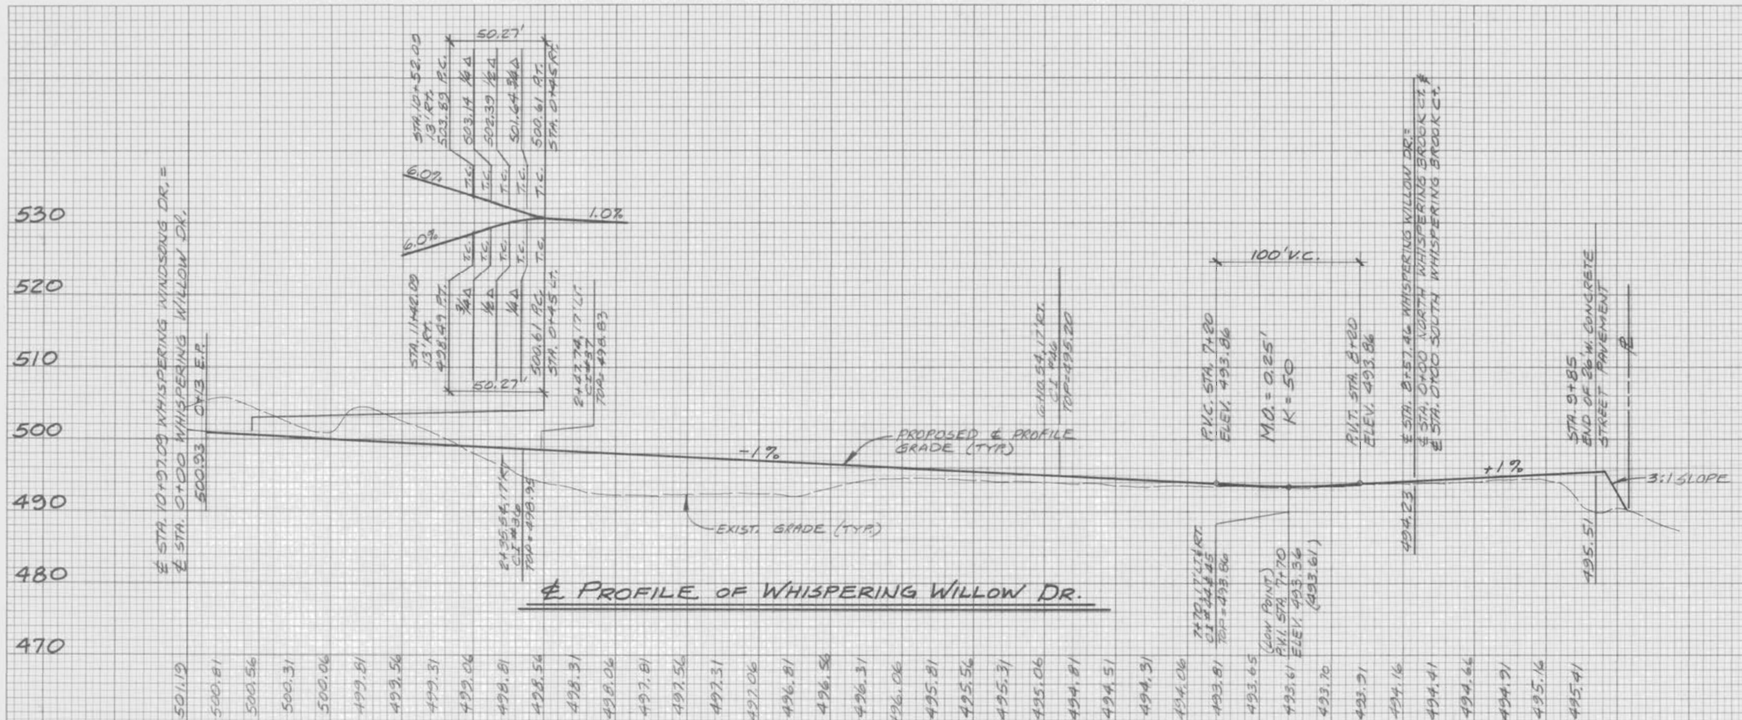

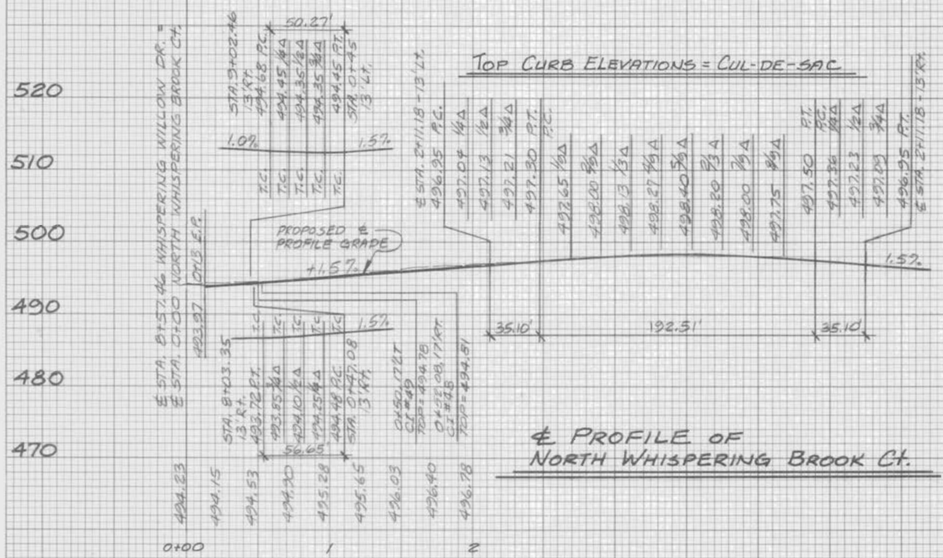

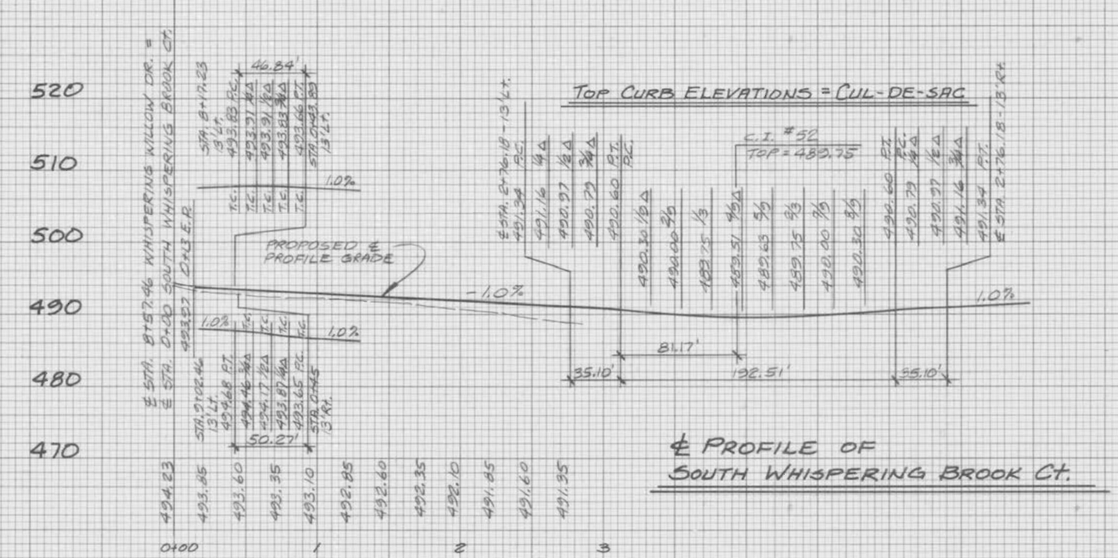

FINAL SURVEY

ORIGINAL SURVEY

9/20

HIGHWAY FEDERAL AID SHEET
PLATE 3-FULL CROSS SECTION-FULL LINE
"W" TELEDYNE
PRINTED IN U.S.A.