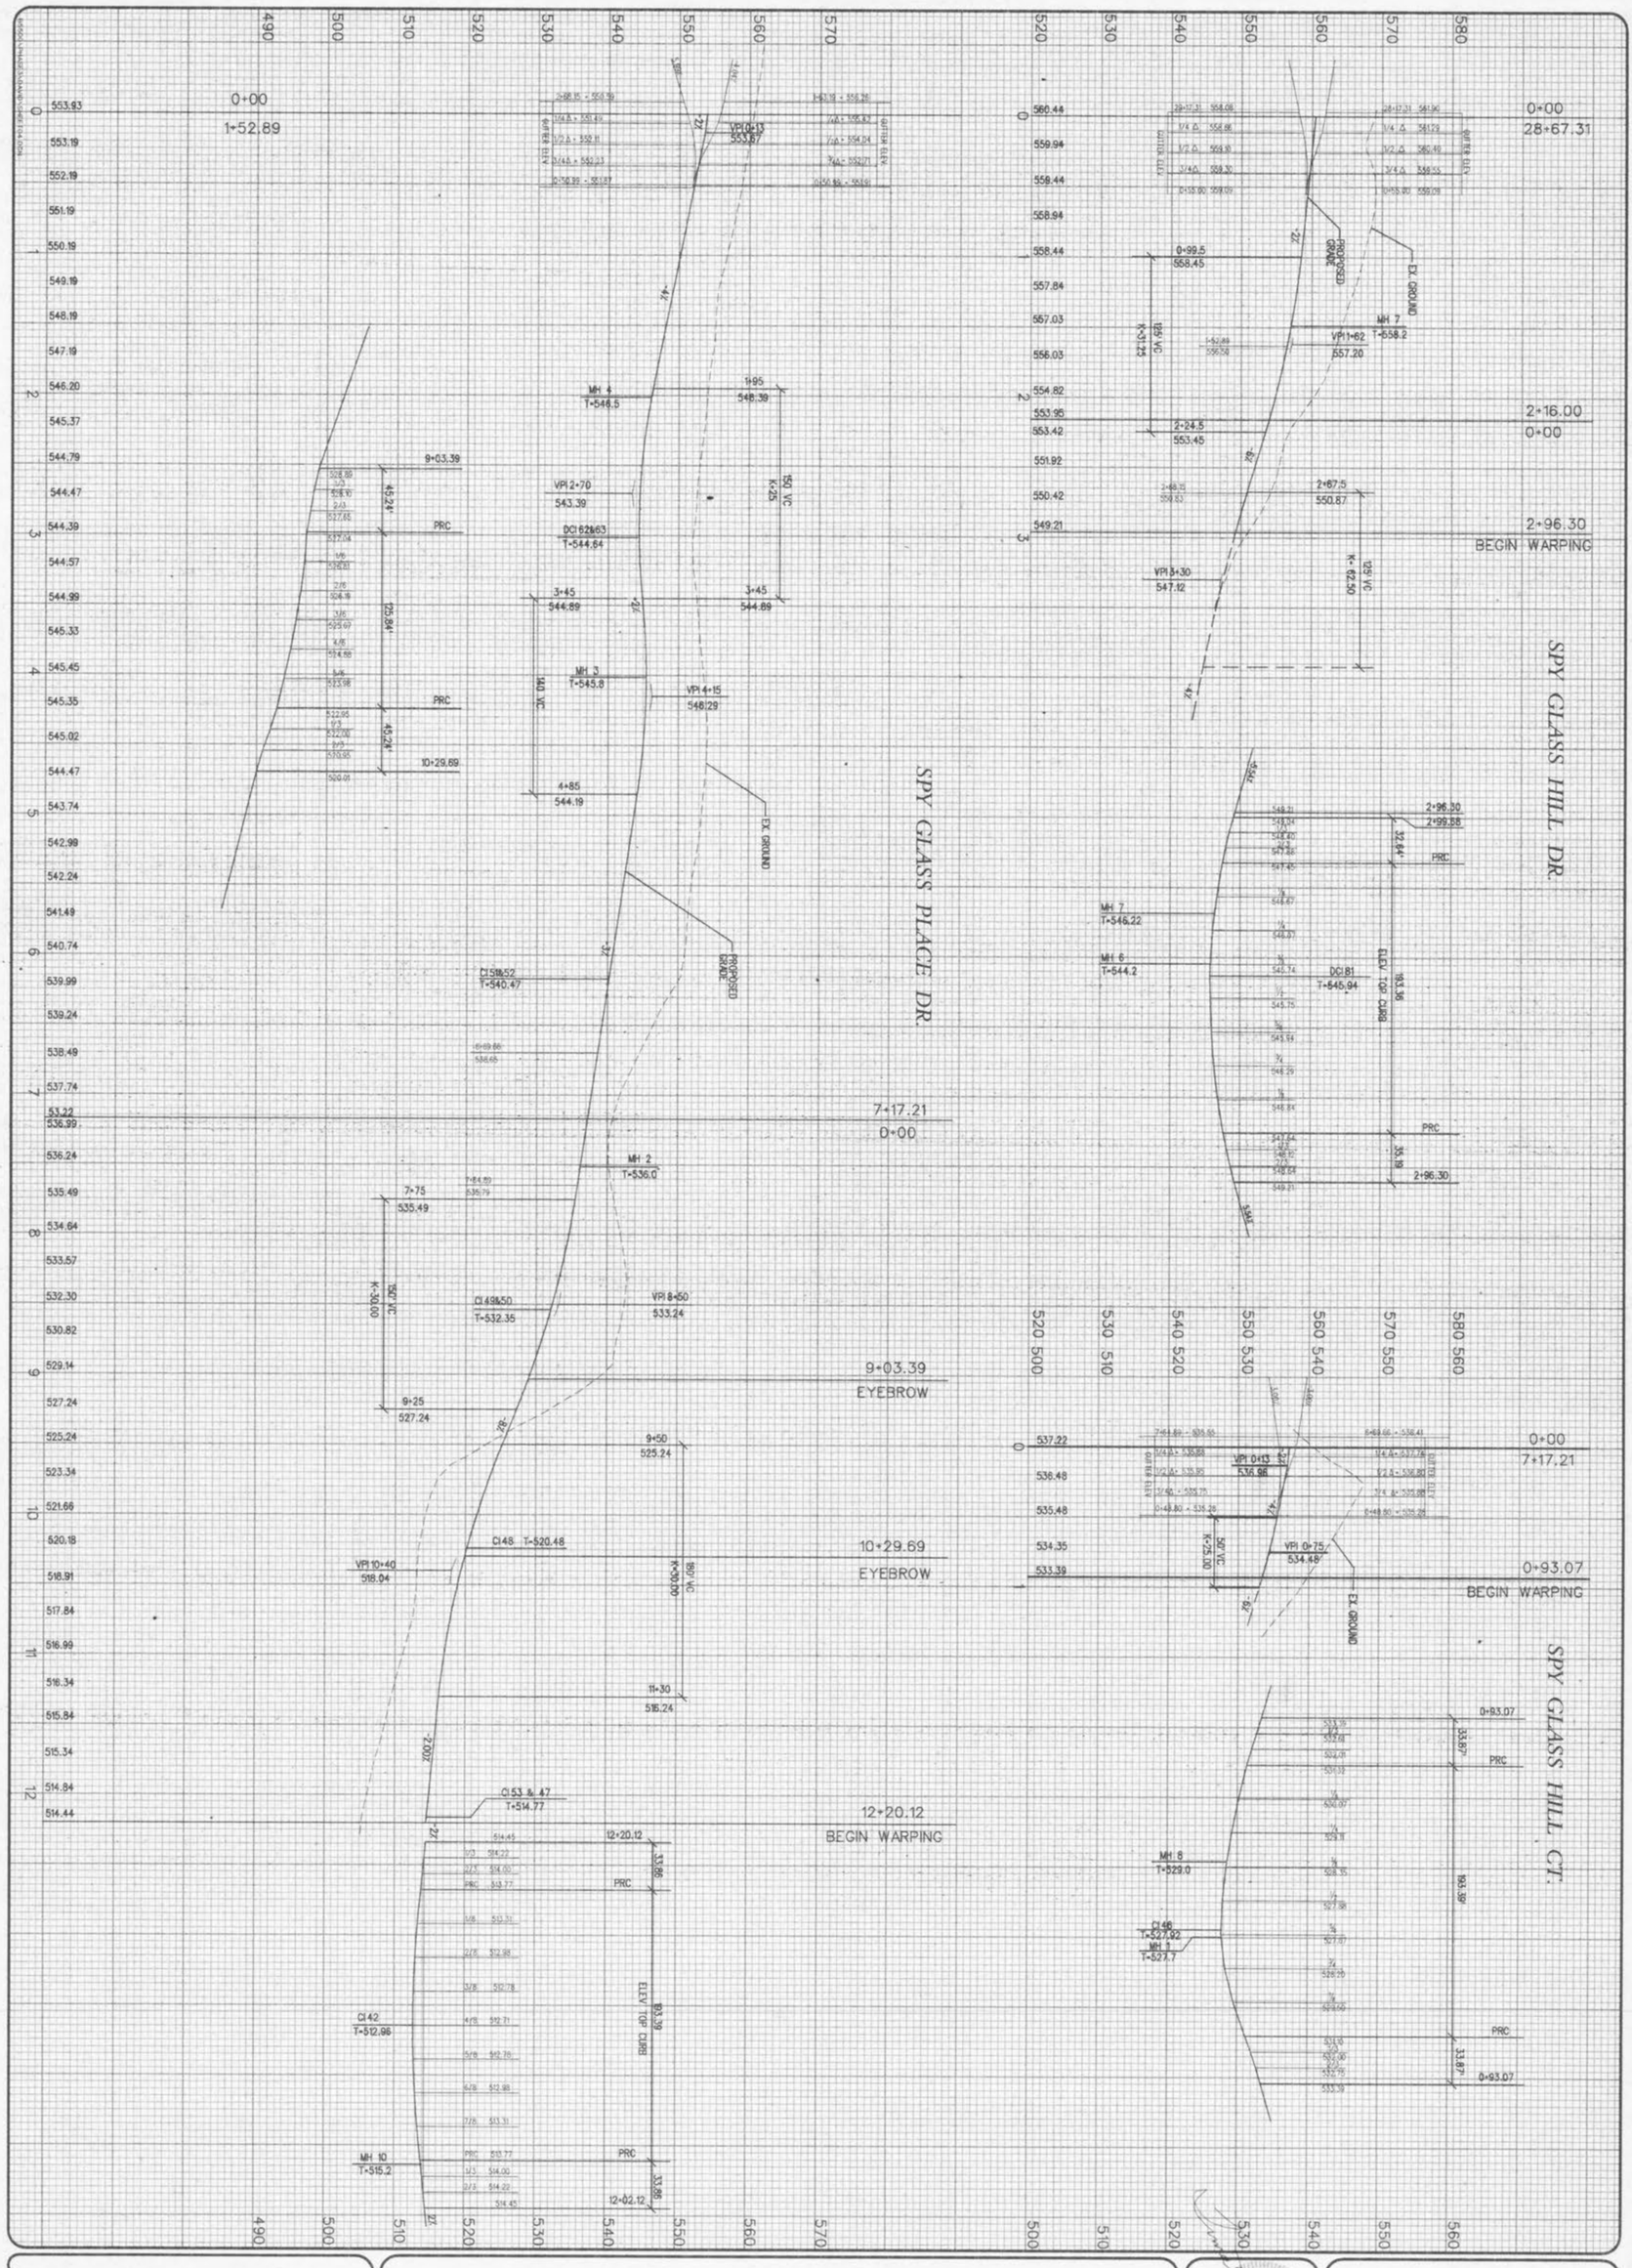


STREET PROFILES

09-27-99
04

| | |
|---|---|
| | Design By: C.L. |
| | Drawn By: C.L. |
| B-5500-43 | Checked By: T.J.M. |

# SPY GLASS HILL AT WINGHAVEN

11/7/99

VOLZ

WINGHAVEN RESIDENTIAL L.L.C.
*1 McBRIDE & SON CORPORATE CENTER DRIVE
ST. LOUIS, MISSOURI 63005
PHONE (314) 537-2000