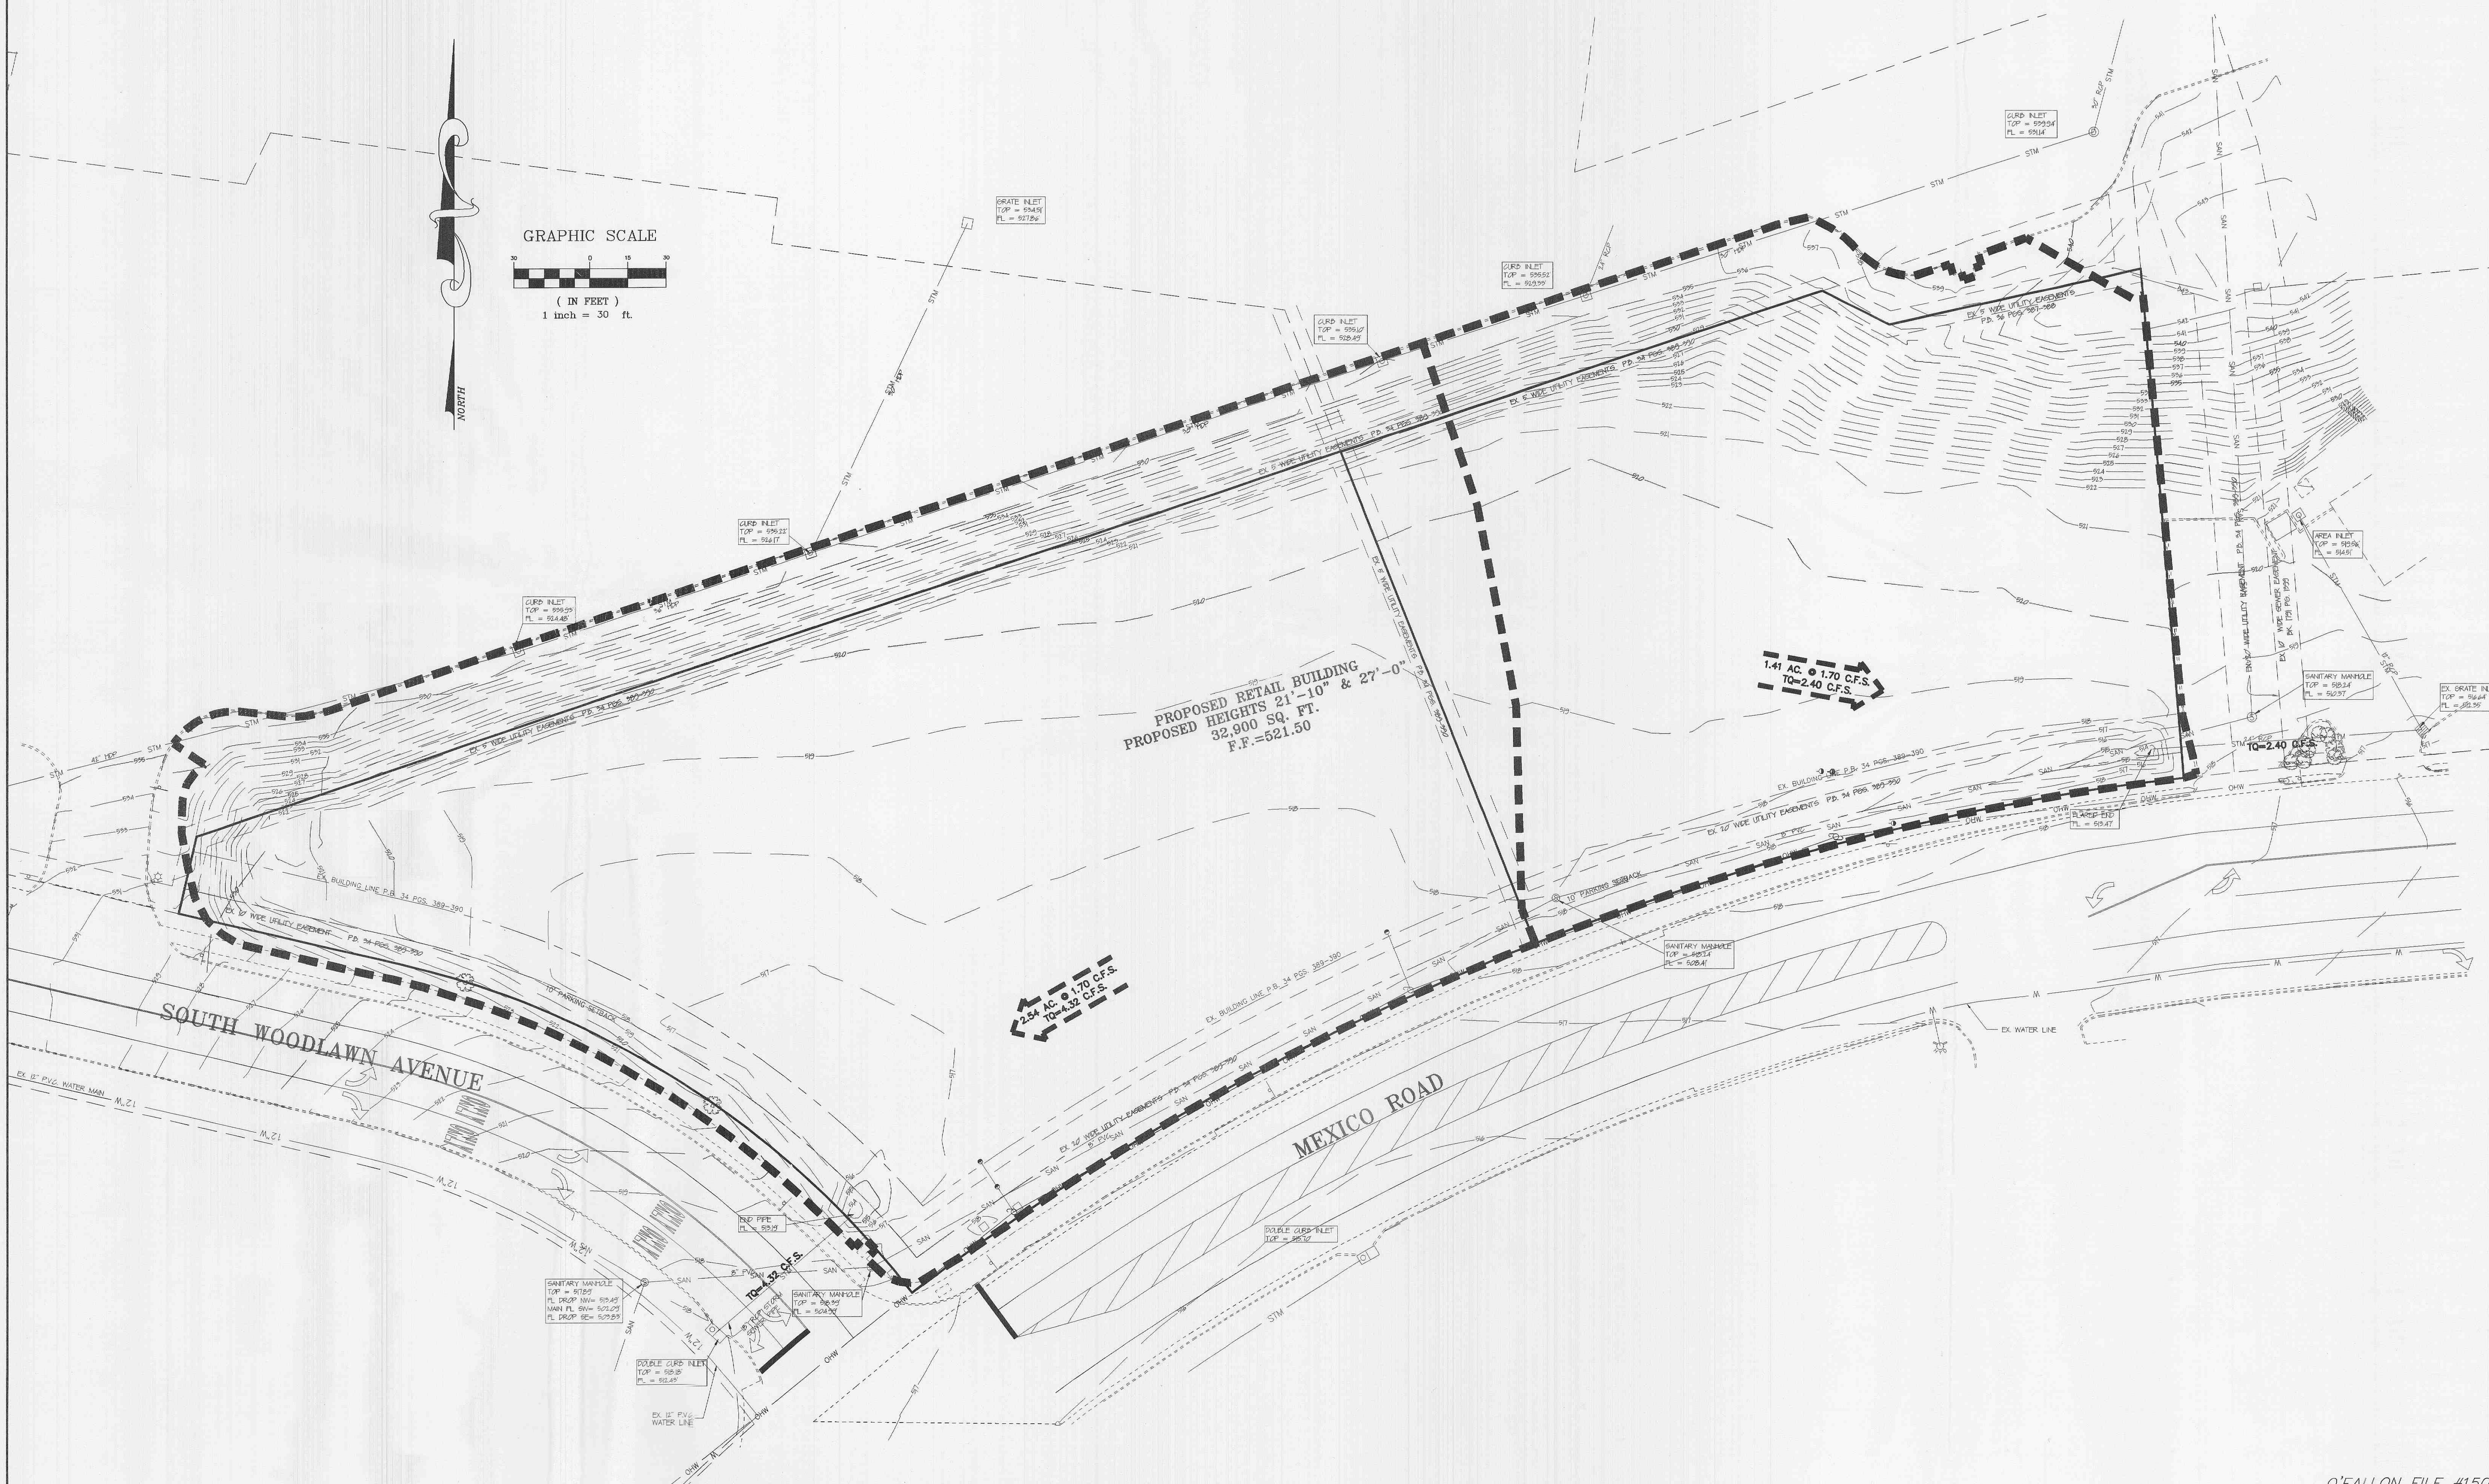THIS SHEET FOR DRAINAGE PURPOSED ONLY
NOT TO BE USED AS CONSTRUCTION PLANS!!!