SCALE: 1"=50' HORIZONTAL
1"=10' VERTICAL

AUTUMN GATE COURT

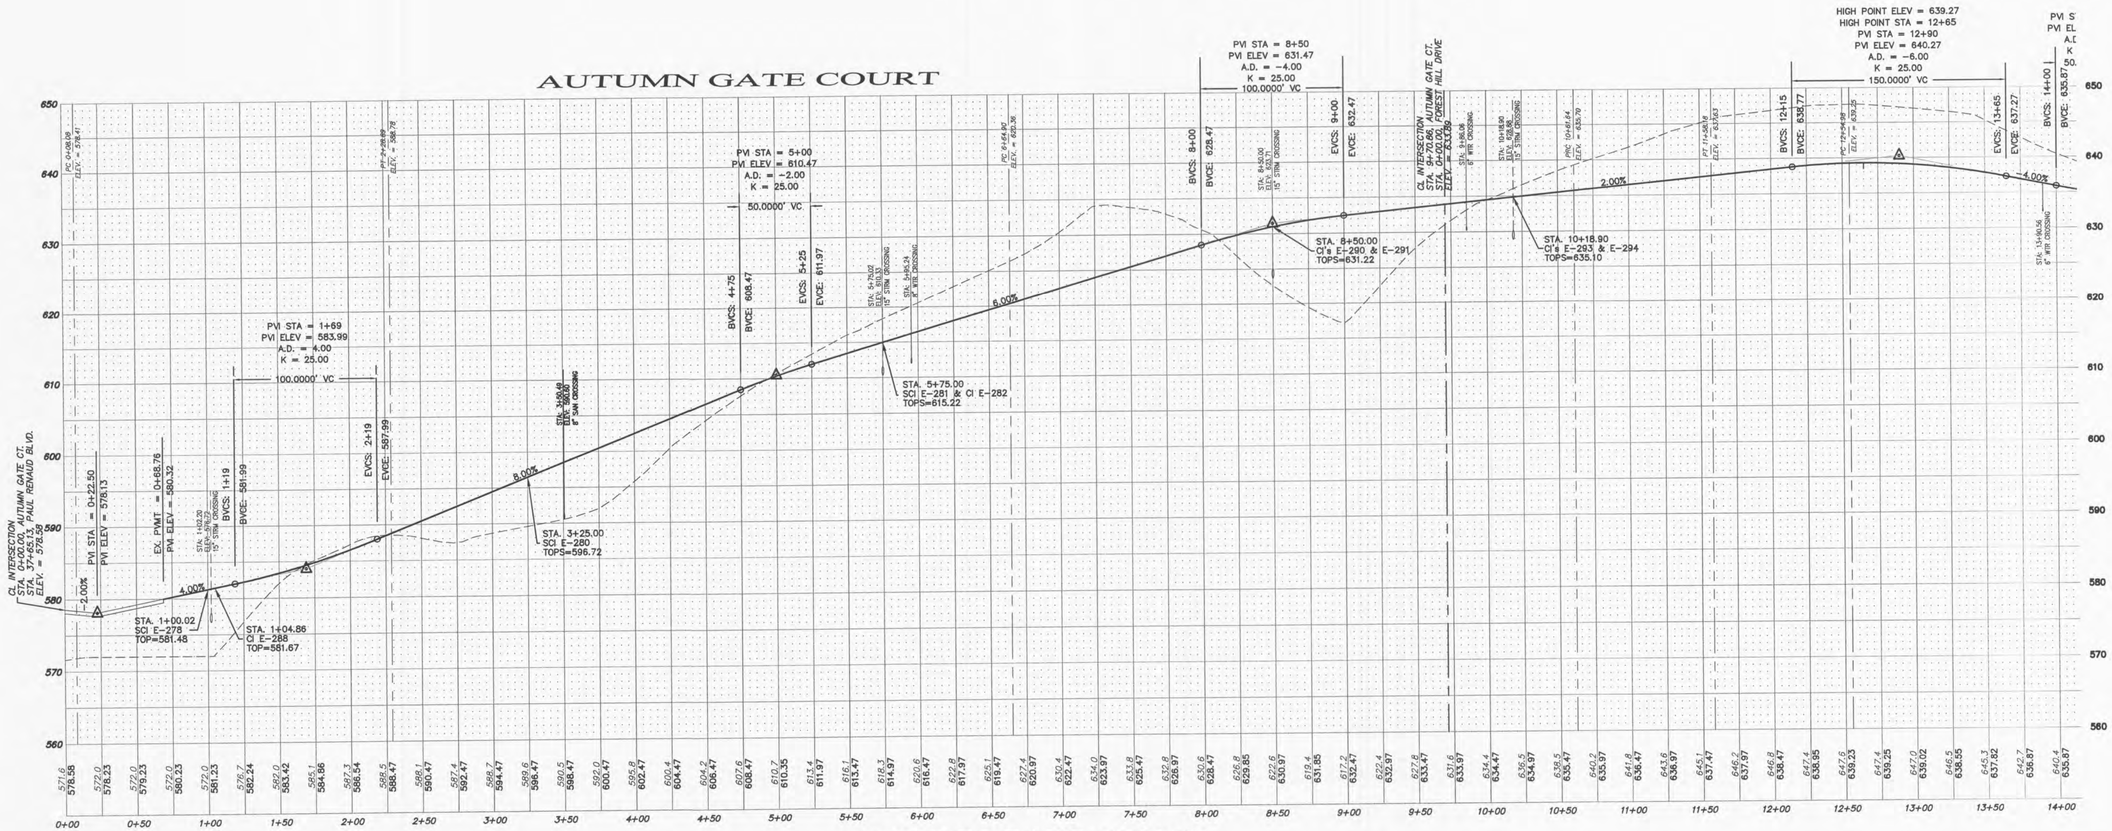

AUTUMN GATE COURT (CONTINUED)

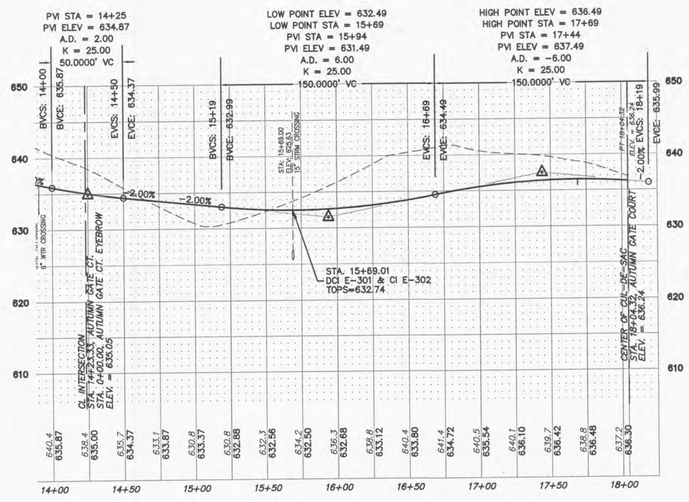

AUTUMN GATE COURT (CONTINUED)

City of O'Fallon Standard Subdivision Notes and Details - June 2010

PROJECT TITLE

WYNDGATE VILLAGE E
PLAT THREE

PRS No. 01267.MCS0.07R

PICKETT, RAY & SILVER INC

CIVIL ENGINEERING, LAND SURVEYING, AND NATURAL RESOURCES SERVICES

St. Peters
22 Richmond Center Court
St. Peters, MO 63376

Branson
110 West Adams, Suite 201
Branson, Mo 65616

Phone (636) 397-1211 Fax (636) 397-1104
www.prs3.com 1-800-708-3818

ENGINEERS AUTHENTICATION
THE RESPONSIBILITY FOR PROFESSIONAL ENGINEERING LIABILITY ON THIS PROJECT IS HEREBY LIMITED TO THE SET OF PLANS AUTHENTICATED BY THE SEAL, SIGNATURE, AND DATE HEREUNDER ATTACHED. RESPONSIBILITY IS DISCLAIMED FOR ALL OTHER ENGINEERING PLANS INVOLVED IN THIS PROJECT AND SPECIFICALLY EXCLUDES REVISIONS AFTER THIS DATE UNLESS REAUTHENTICATED.

PICKETT, RAY & SILVER, INC.
MO LICENSE NUMBER

STATE OF MISSOURI
DOUGLAS S. TIEMANN
NUMBER E-23345
PROFESSIONAL ENGINEER

DOUGLAS S. TIEMANN
PROFESSIONAL ENGINEER LICENSE E-23345

Developer / Owner Information

McBride Wyndgate, LLC
16091 Swingley Ridge Road, Suite 300
Chesterfield, Missouri 63017

CITY OF O'FALLON STREET PROFILES

P+Z No. 3203

City No. 14-123-SP

Page No.

9 of 30

City of O'Fallon Number 14-123-SP