REVISED	WYNDWOOD PLACE	STATE OF MISSOURI ELMER ANTHONY KRUSEL NUMBER E-16146 REGISTERED PROFESSIONAL ENGINEER
	SANITARY FORCE MAIN	
	Sheet ____ of ____ Date 1-25-78	
	Scale HORIZ 1"=50' VERT 1"=5' Drawn by LES	

METTS
SURVEYING & ENGINEERING CO.
421 TERRA LANE WEST 272-6680
O'FALLON, MISSOURI 63366

FINAL SURVEY — BY: DATE: SURVEYED: PLOTTED: NOTE BOOK: NO.: AREA: AREA CHECKED:
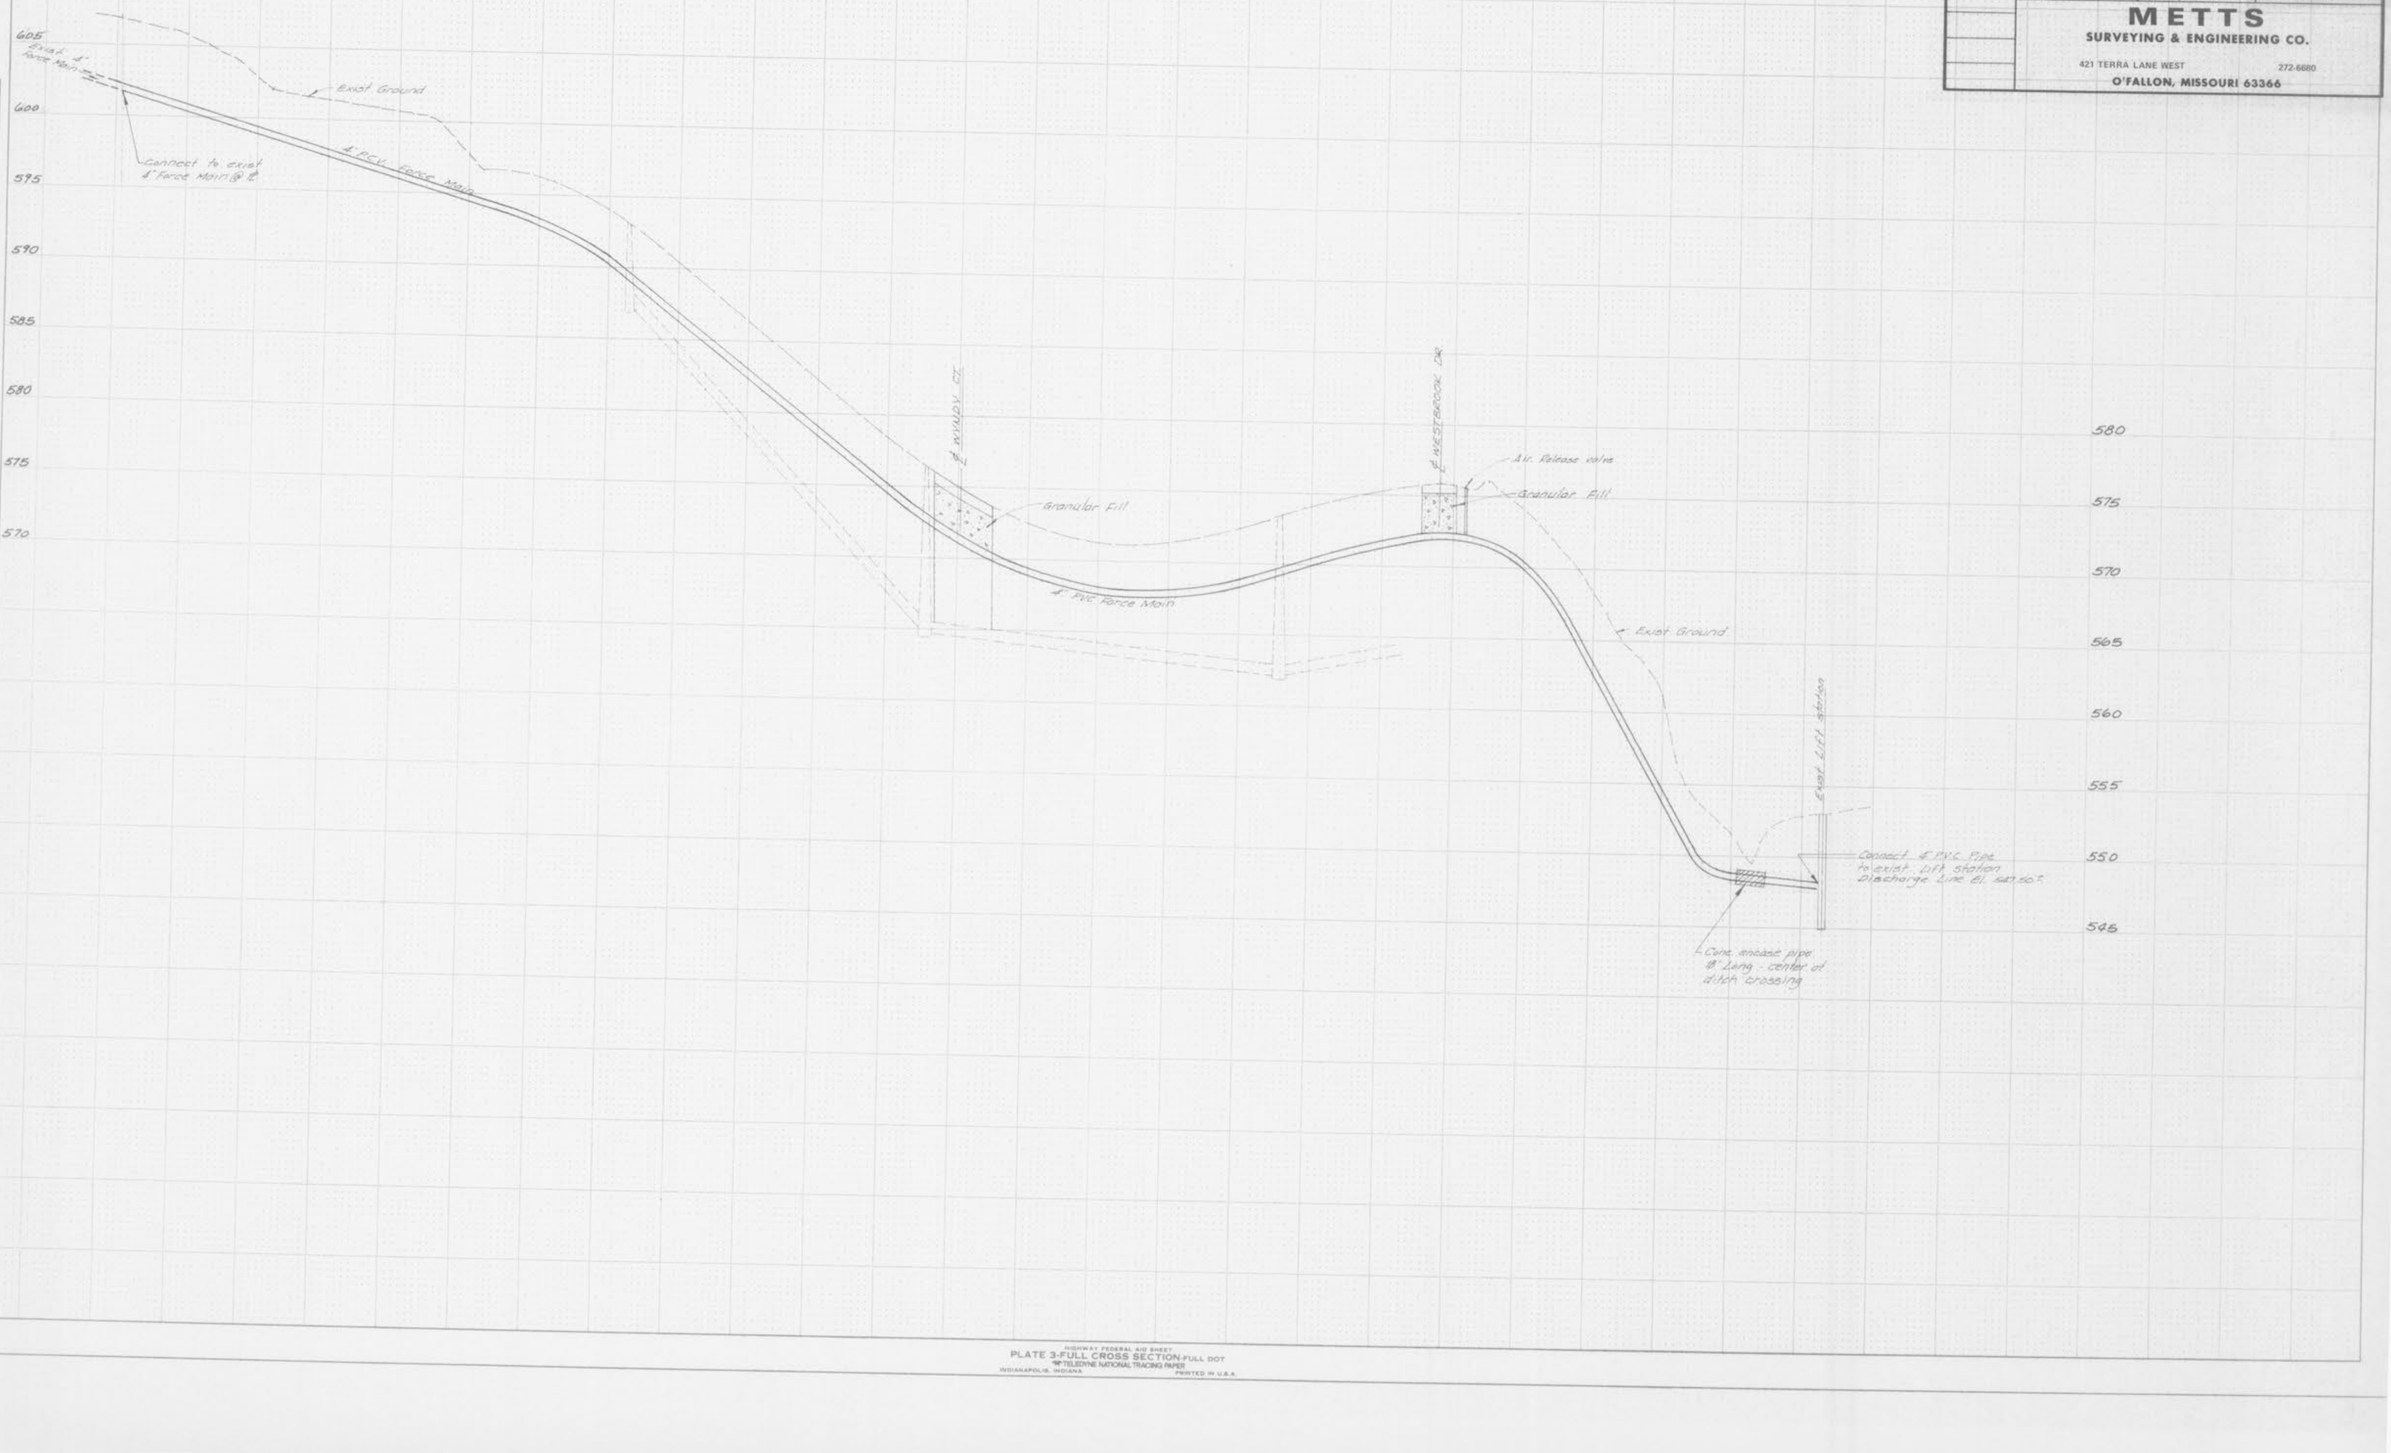
ORIGINAL SURVEY — BY: DATE: SURVEYED: PLOTTED: NOTE BOOK: NO.: AREA: AREA CHECKED: